Hawthorn Farm Cottage, Fairfield Road, Buxton. SK17 7ED. Application ref: HPK/2012/0611

Existing & Proposed Rear Elevations. Scale 1 : 50

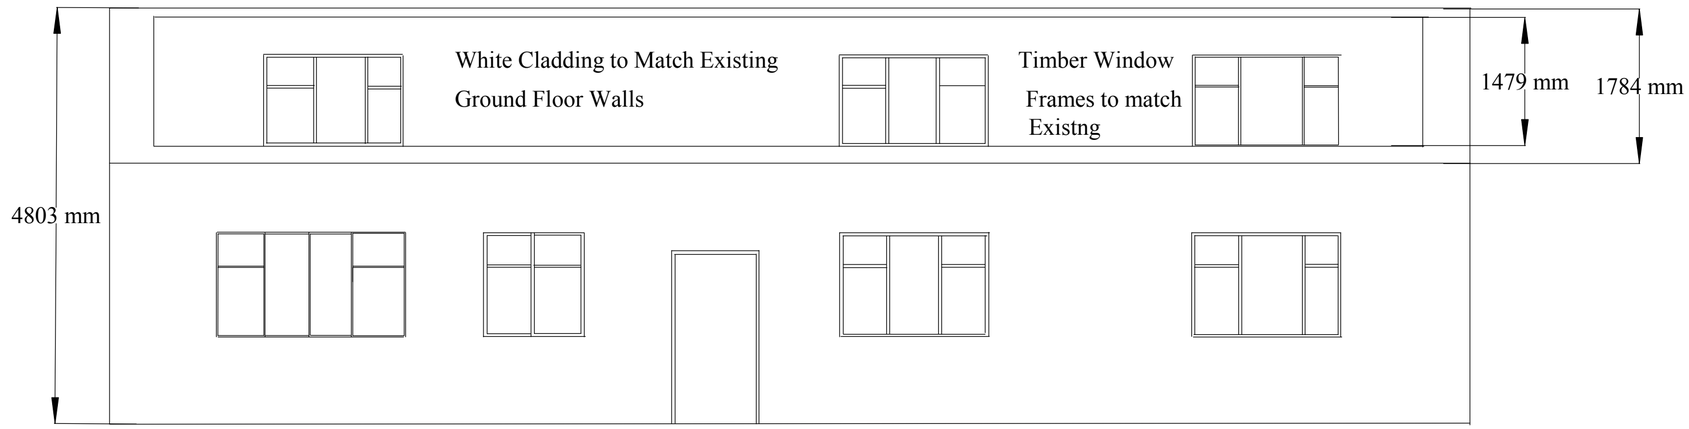

Proposed Rear Elevation (Extg. Ground Floor Unchanged)

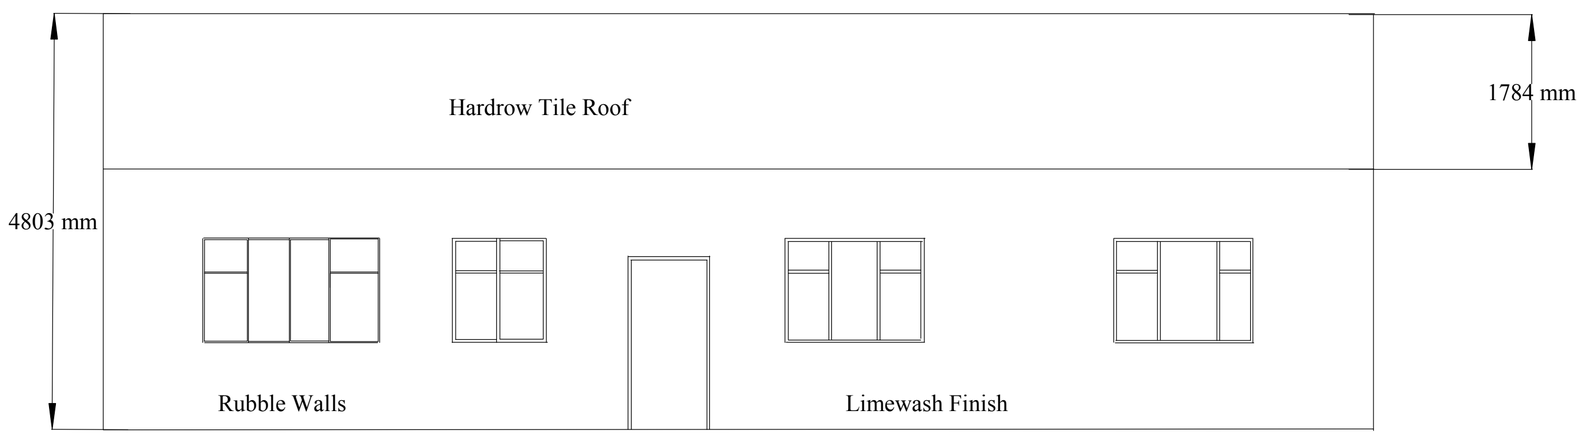

Existing Rear Elevation