AS PROPOSED







FRONT ELEVATION



GROUND FLOOR PLAN SCALE 1:50

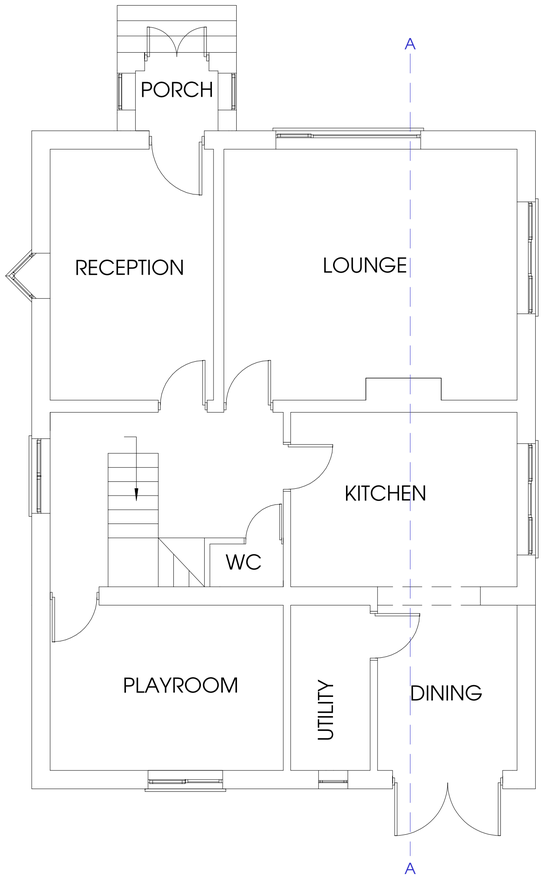

FIRST FLOOR PLAN SCALE 1:50

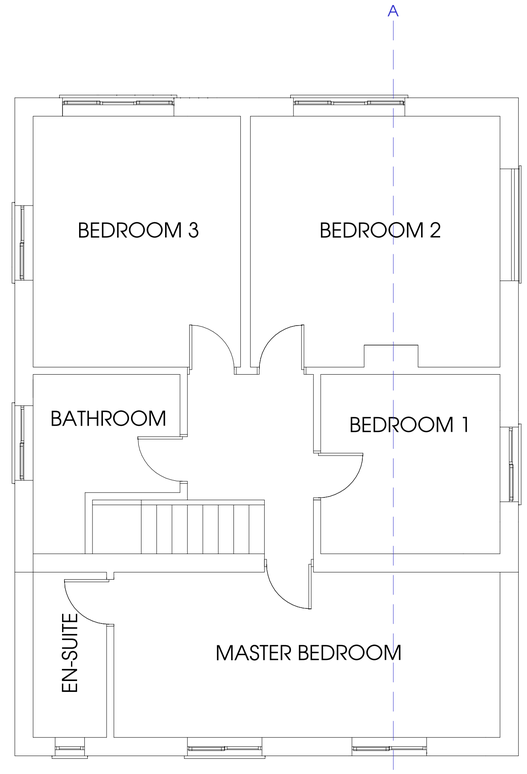

LEFT ELEVATION




REAR ELEVATION




RIGHT ELEVATION



SECTION A-A

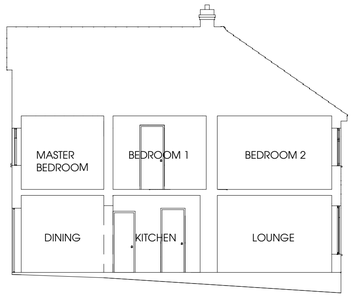

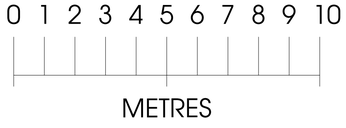

REVISION/ISSUE: FIRST ISSUE

PROJECT NAME AND ADDRESS:

REAR 2 STOREY EXTENSION
AND FRONT PORCH

MR SEAN LAWLOR
21 ROYLE AVENUE
GLOSSOP
DERBYSHIRE
SK13 7RD

DATE: 6/11/2012

SCALE: 1:100 PAPER SIZE A1

BRIAN MACKEY DRAWING SERVICES LTD
12 A HIGH STREET
GLOSSOP
DERBYSHIRE
SK13 8DA

TEL: 01457 891397

DRAWN BY BRIAN MACKEY