
HPK/2012/0642
23 NOV 2012

EXISTING FRONT EAST ELEVATION.

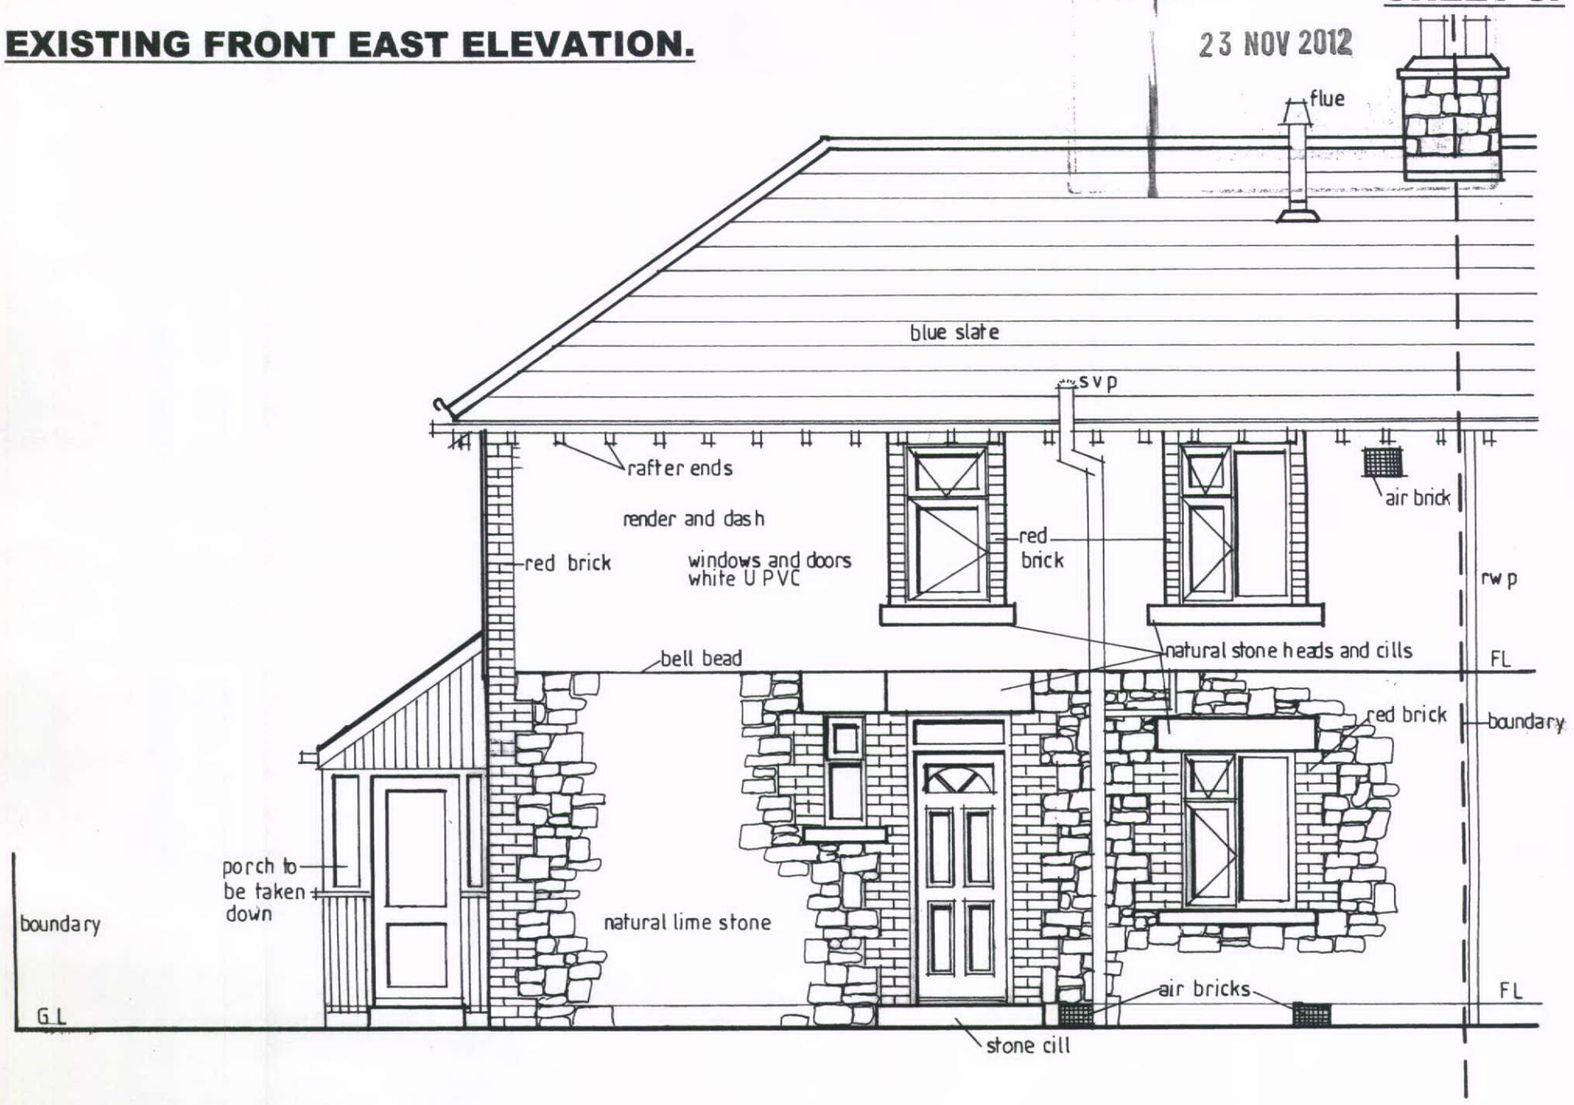

EXISTING GABLE SOUTH ELEVATION.

