
HPK/2012/0642
SHEET 1.
23 NOV 2012

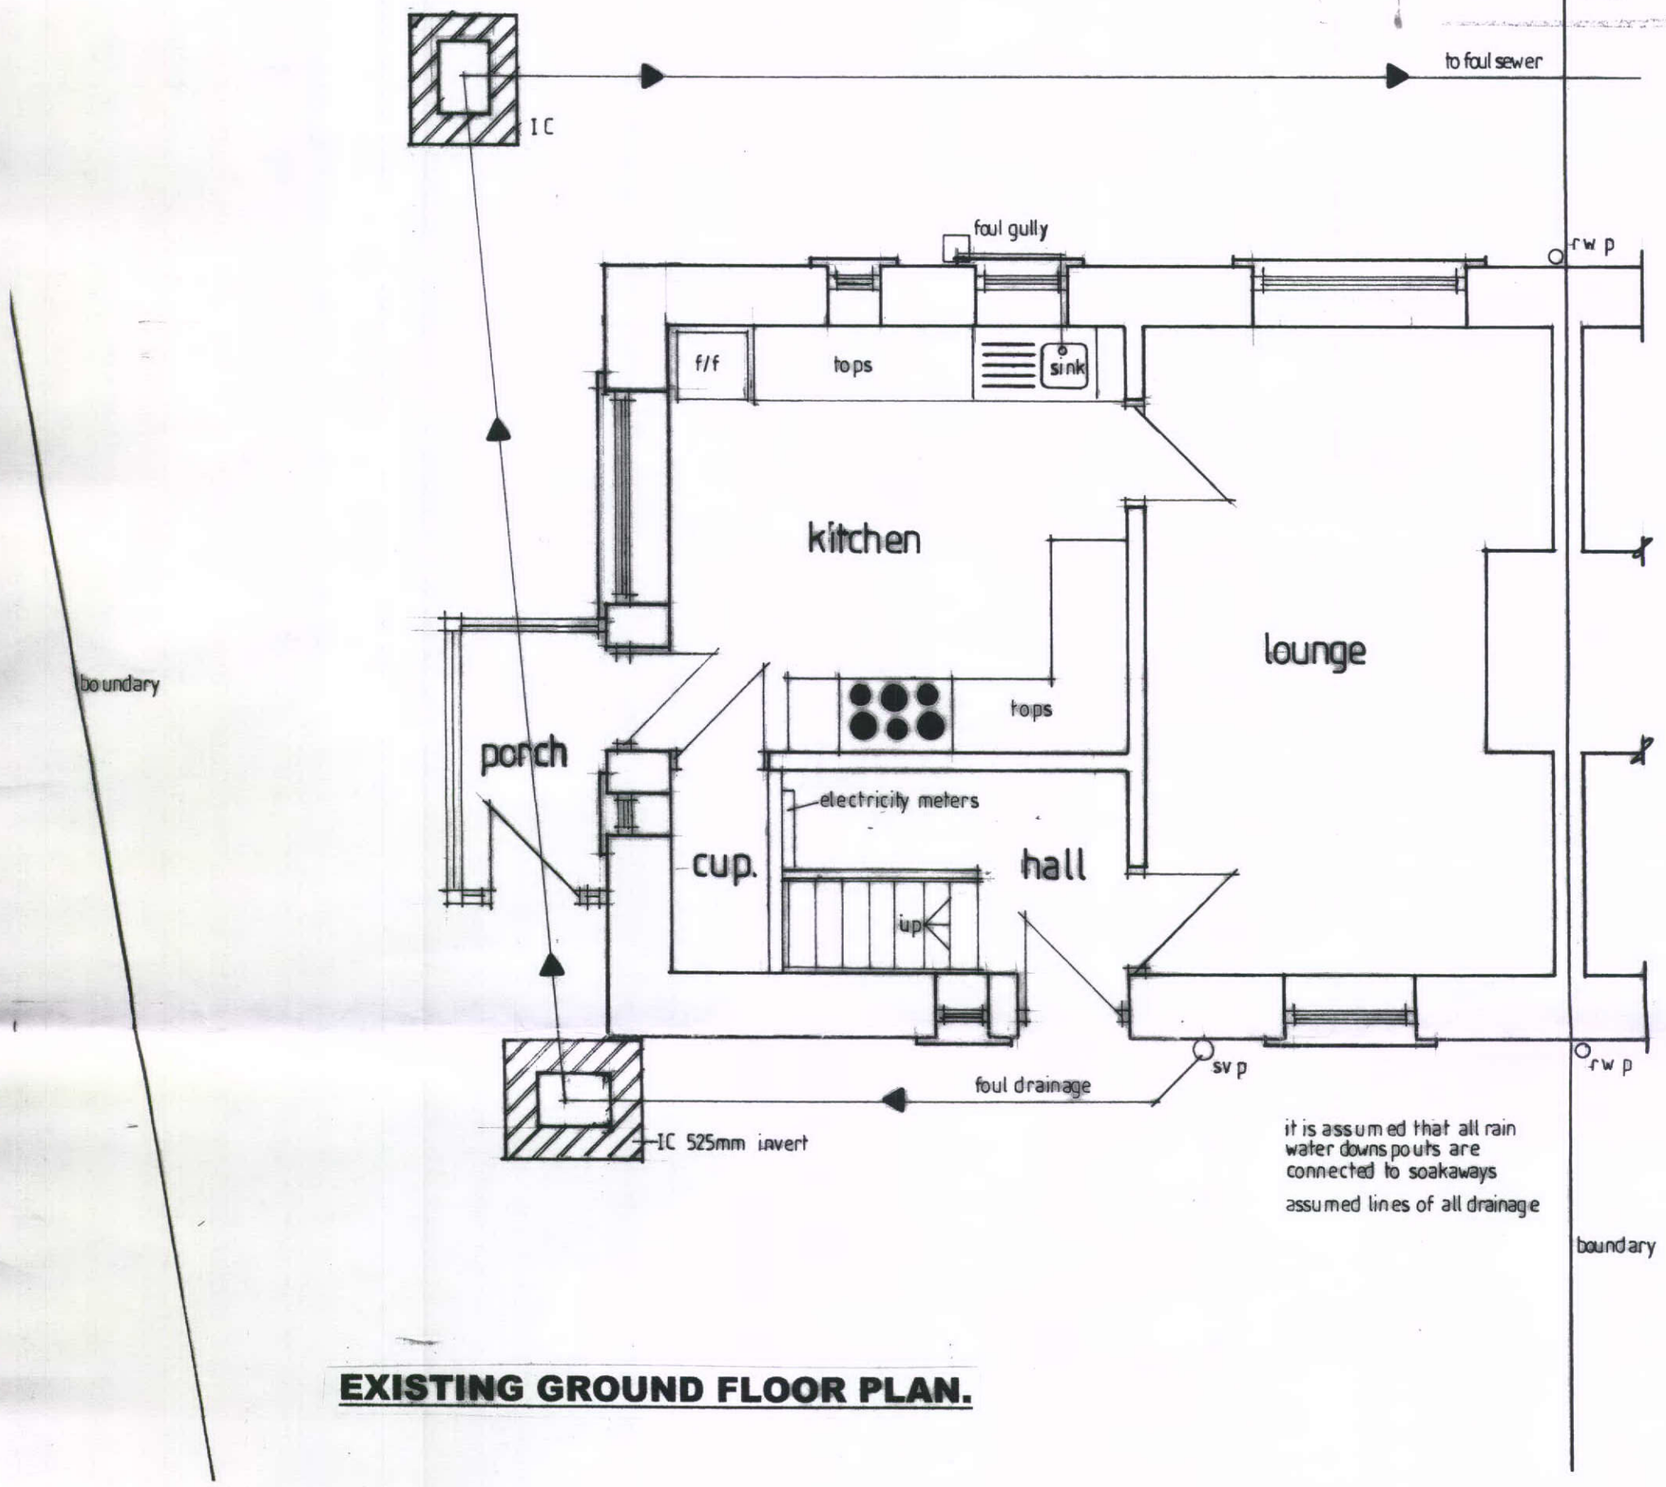

EXISTING GROUND FLOOR PLAN.

PROPOSED CONSTRUCTION OF A TWO STOREY GABLE AND A SINGLESTOREY REAR ADDITION ALONG WITH A FRONT STORM PORCH AT 70, FERNEYDALE AVENUE, HARPUR HILL , BUXTON, DERBYSHIRE. SK17 9LW. FOR MR AND MRS D. LONGBONE.

SCALE 1: 50. NOVEMBER 2012.