
HPK/2012/0642
23 NOV 2012

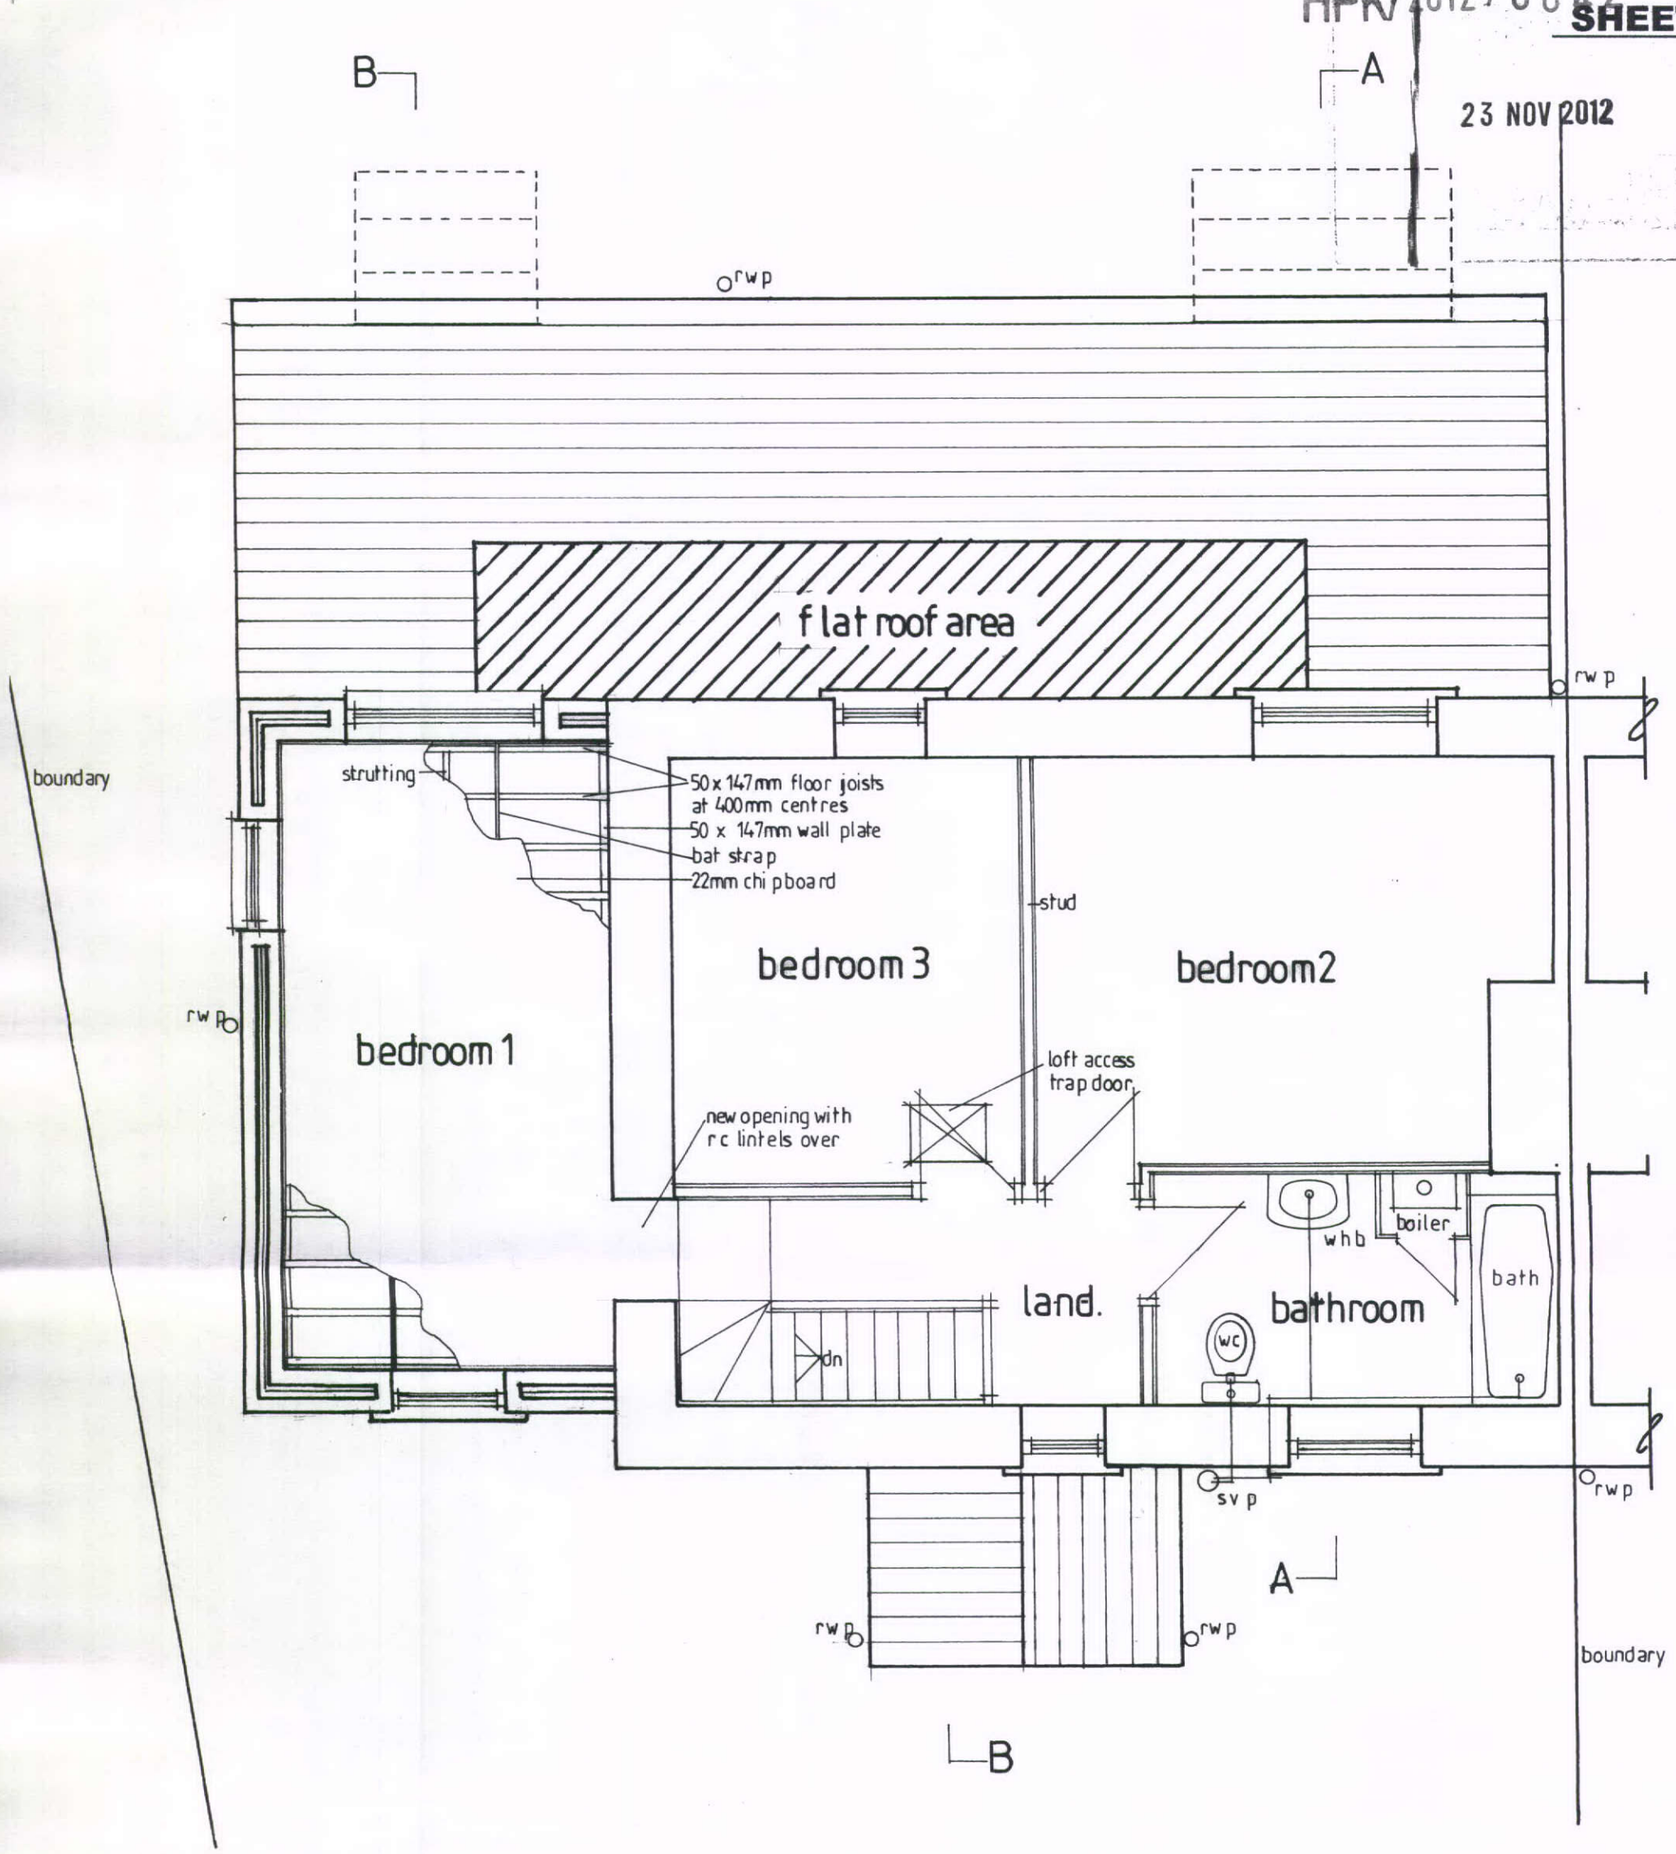

PROPOSED FIRST FLOOR PLAN.