
HPK/2012/0642

SHEET 3.

23 NOV 2012

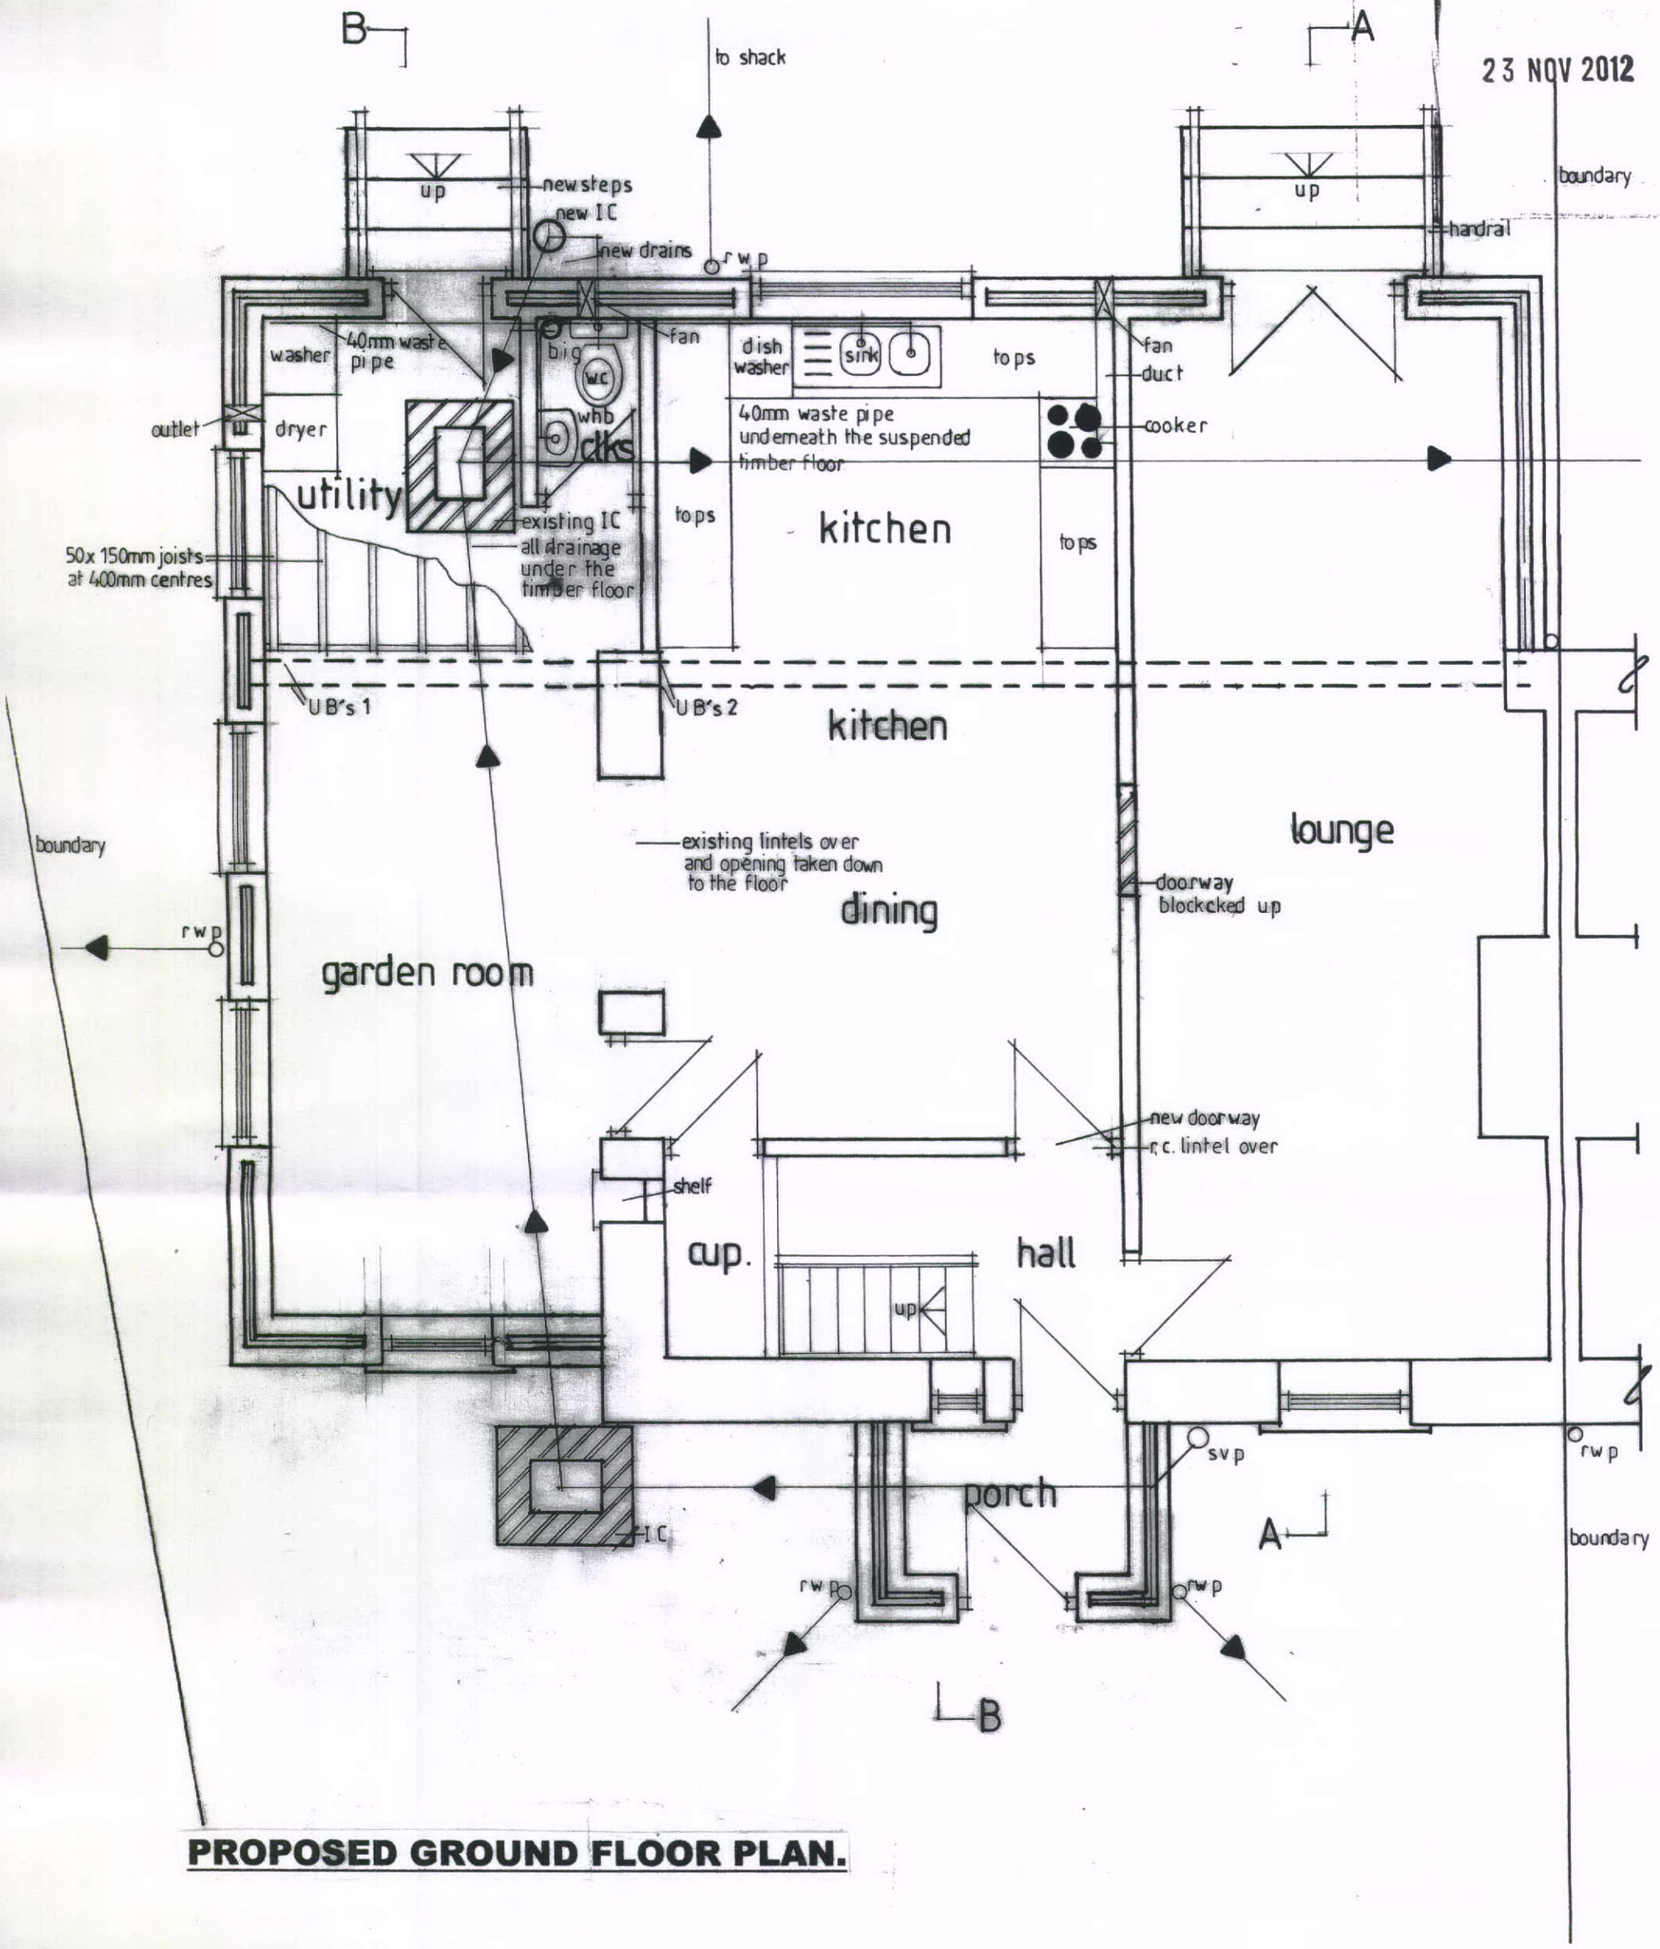

PROPOSED GROUND FLOOR PLAN.