


HPK/2012/0469
23 NOV 2012

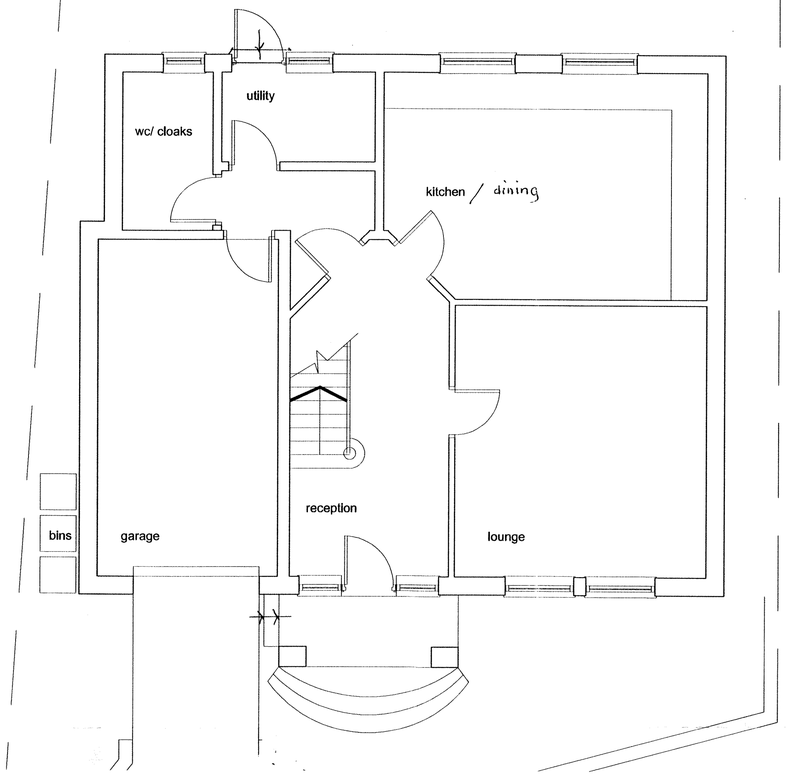


GROUND FLOOR PLAN

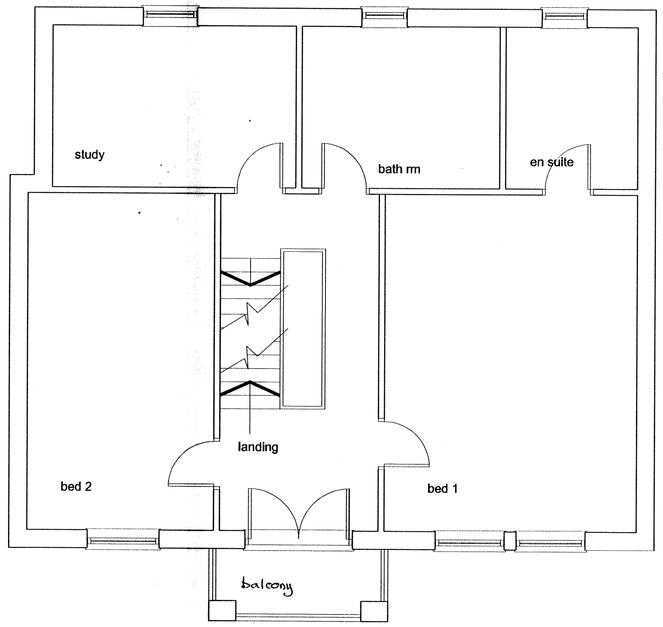

FIRST FLOOR PLAN

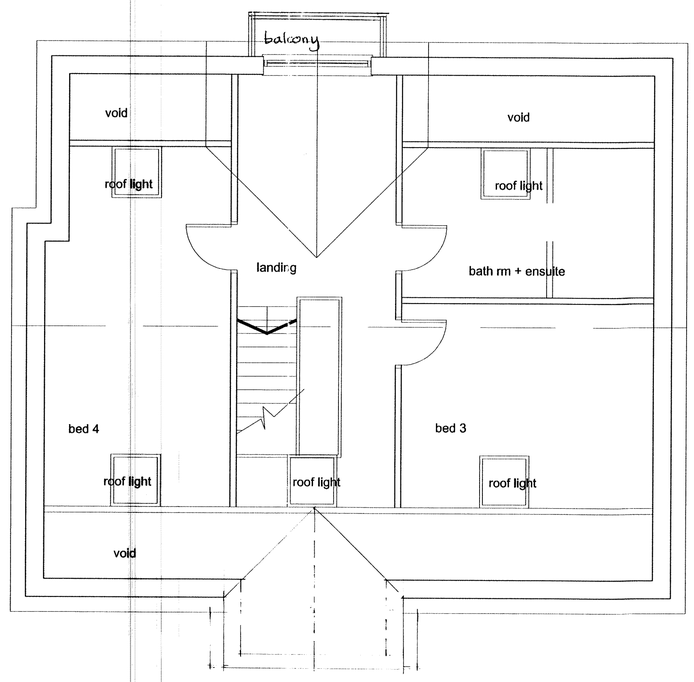

SECOND FLOOR PLAN

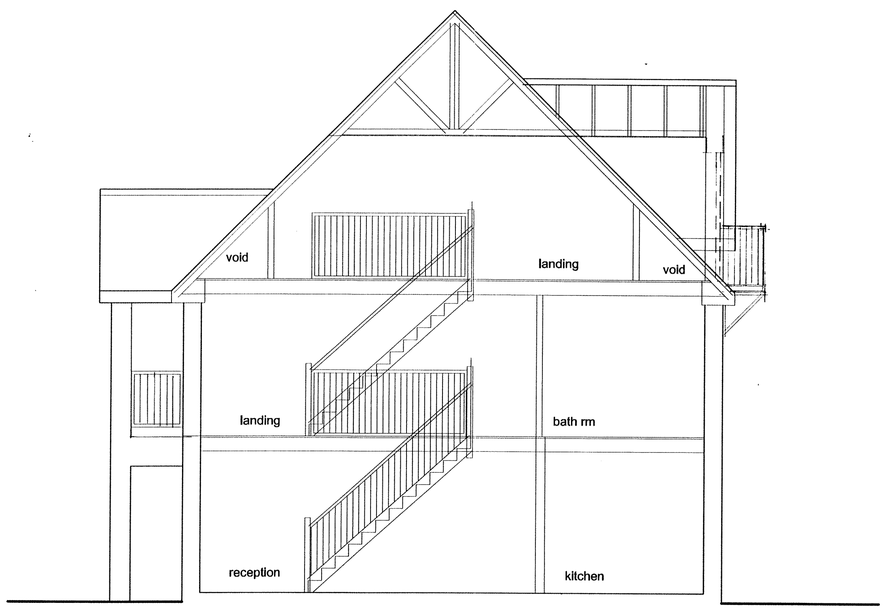

SECTION A - A

ALL DIMENSIONS TO BE CHECKED ON SITE PRIOR TO ORDERING OR ERECTING MATERIALS DO NOT SCALE

Davenport and Flinn
Planning & Design Consultants, Surveyors
3A Hamnett Street, Hyde, SK14 2EX
Tel No. 0161-368-3064

Drawing Title
Proposed Plans & Section

Project Title
PYEGROVE ROAD
Mr and Mrs Hayward

REV.	DRG.NO. 6424 - 03
DATE AUG 2012	SCALE 1:50 @ A 1