

HPK/2012/0469
23 NOV 2012




FRONT ELEVATION

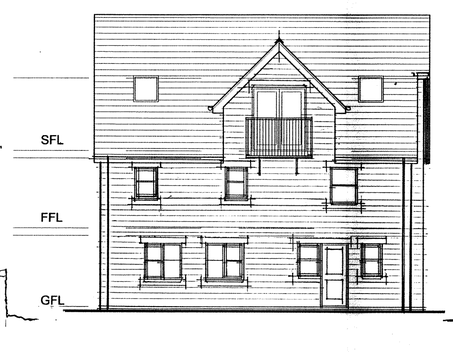


REAR ELEVATION

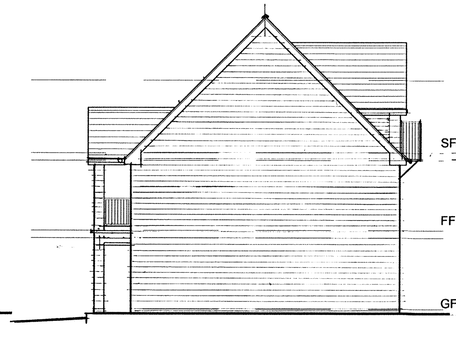


GABLE ELEVATION

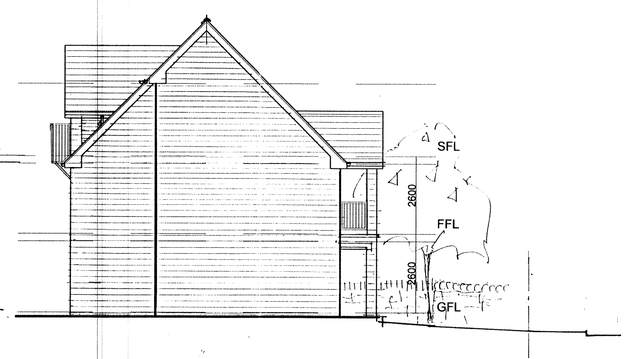

GABLE ELEVATION

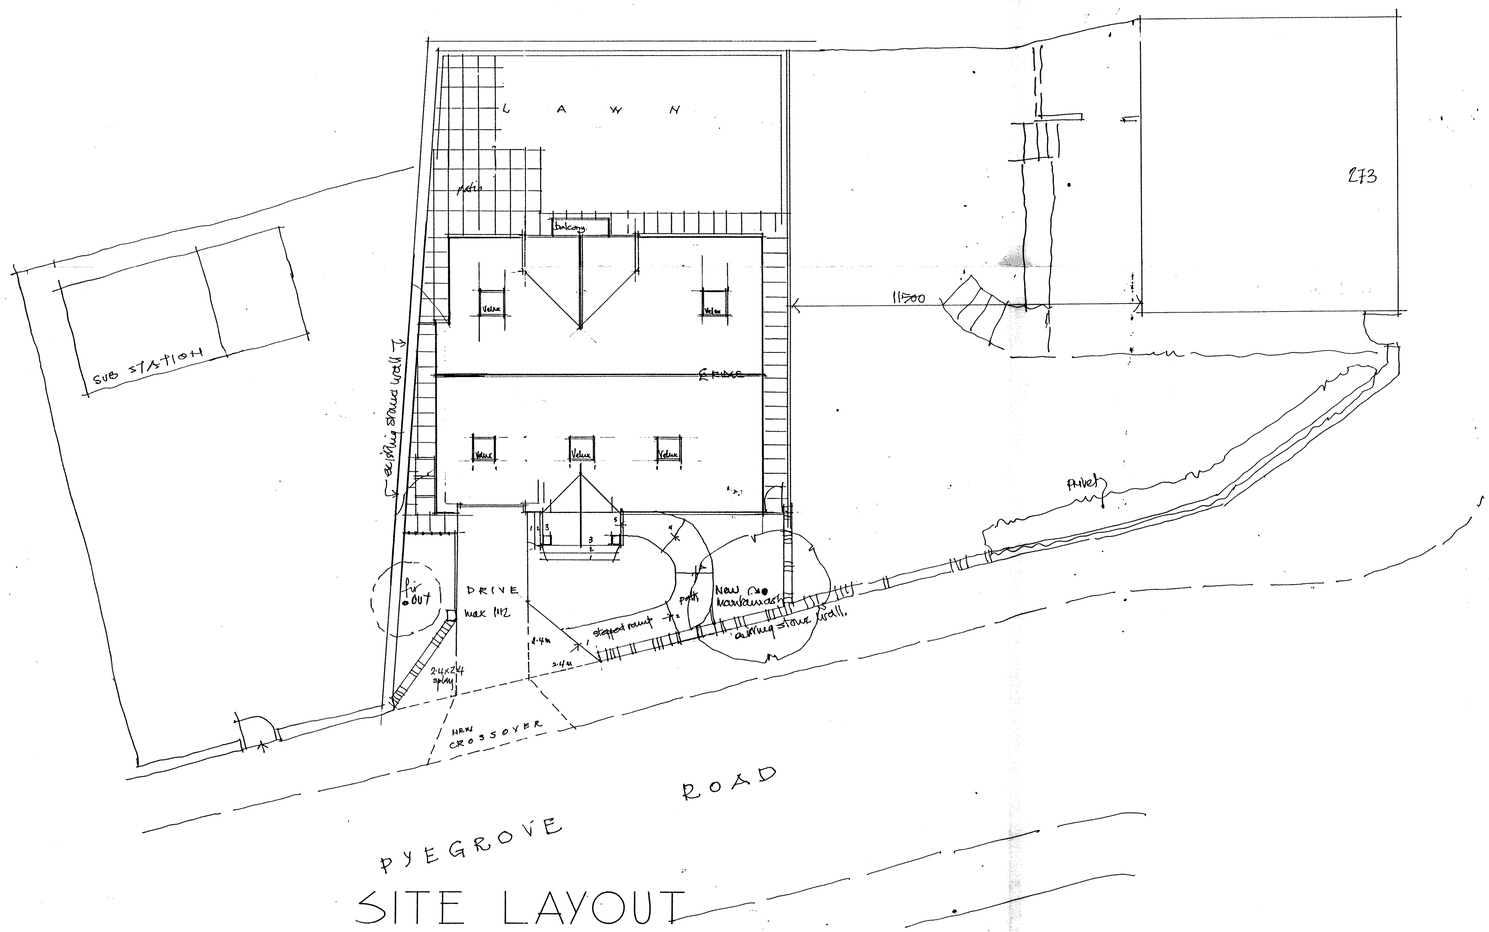

SITE LAYOUT

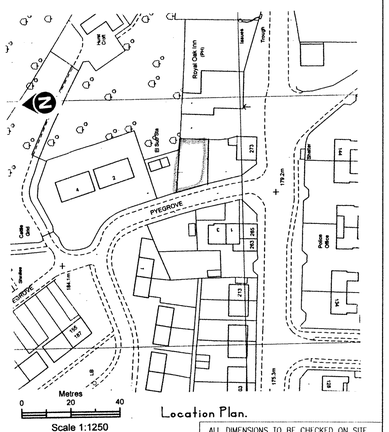

Location Plan.
Scale 1:1250

ALL DIMENSIONS TO BE CHECKED ON SITE PRIOR TO ORDERING OR ERECTING MATERIALS DO NOT SCALE.

Davenport and Flinn
Planning & Design Consultants, Surveyors
3A Hamnett Street, Hyde, SK14 2EX
Tel No. 0161-368-3064

Drawing Title: Site Layout & Elevations

Project Title:
PYEGROVE ROAD
Mr and Mrs Hayward

REV. A1	DRG.NO. 6424 - 02
DATE AUG 2012	SCALE 1:100 @ A 1