



# PROPOSED FRONT ELEVATION




# PROPOSED SIDE ELEVATION

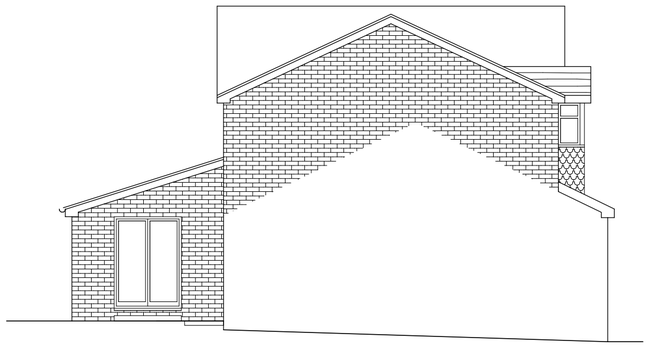


# PROPOSED REAR ELEVATION

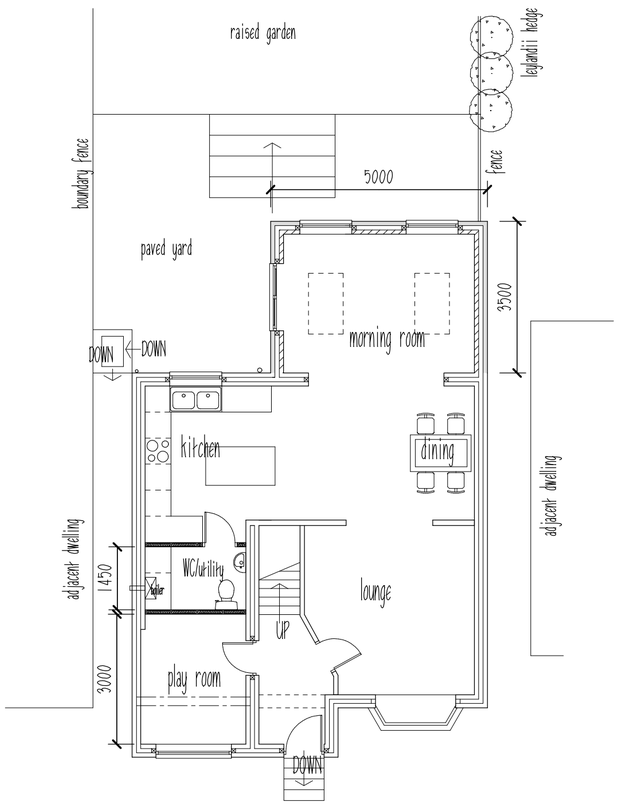


# PROPOSED GROUND FLOOR PLAN

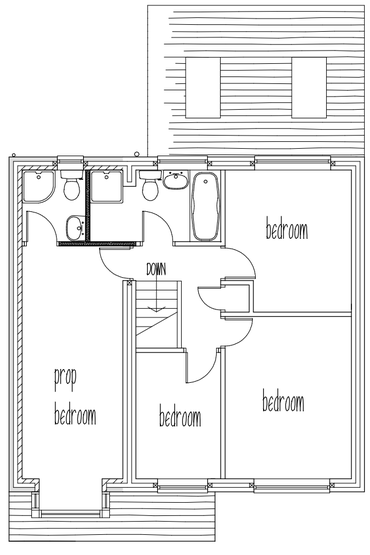


# PROPOSED FIRST FLOOR PLAN

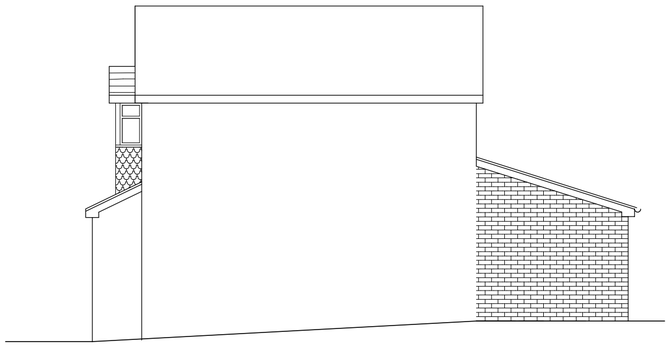

# PROPOSED SIDE ELEVATION

THIS DRAWING IS NOT TO BE COPIED OR REPRODUCED
WITHOUT THE PRIOR WRITTEN CONSENT OF PLANMART LTD.

PLANMART

Client:

Mr & Mrs Wakefield,
14 Lakeside, Hadfield, Glossop. SK13 1HW

Project:

Proposed single storey rear extension and first floor side extension.

Title:

Proposed plans and elevations.

Scale: 1:100 A2 sheet.

| Drawn: | Date: |
|---|---|
| MH | October 2012. |
| Project no.: 2469 | Drawing no.: 2469-2 |

**PLANMART LIMITED**
53A High St. West, Glossop,
Derbyshire SK13 8AZ.
Tel: 01457 863153 E mail: planmart@btconnect.com