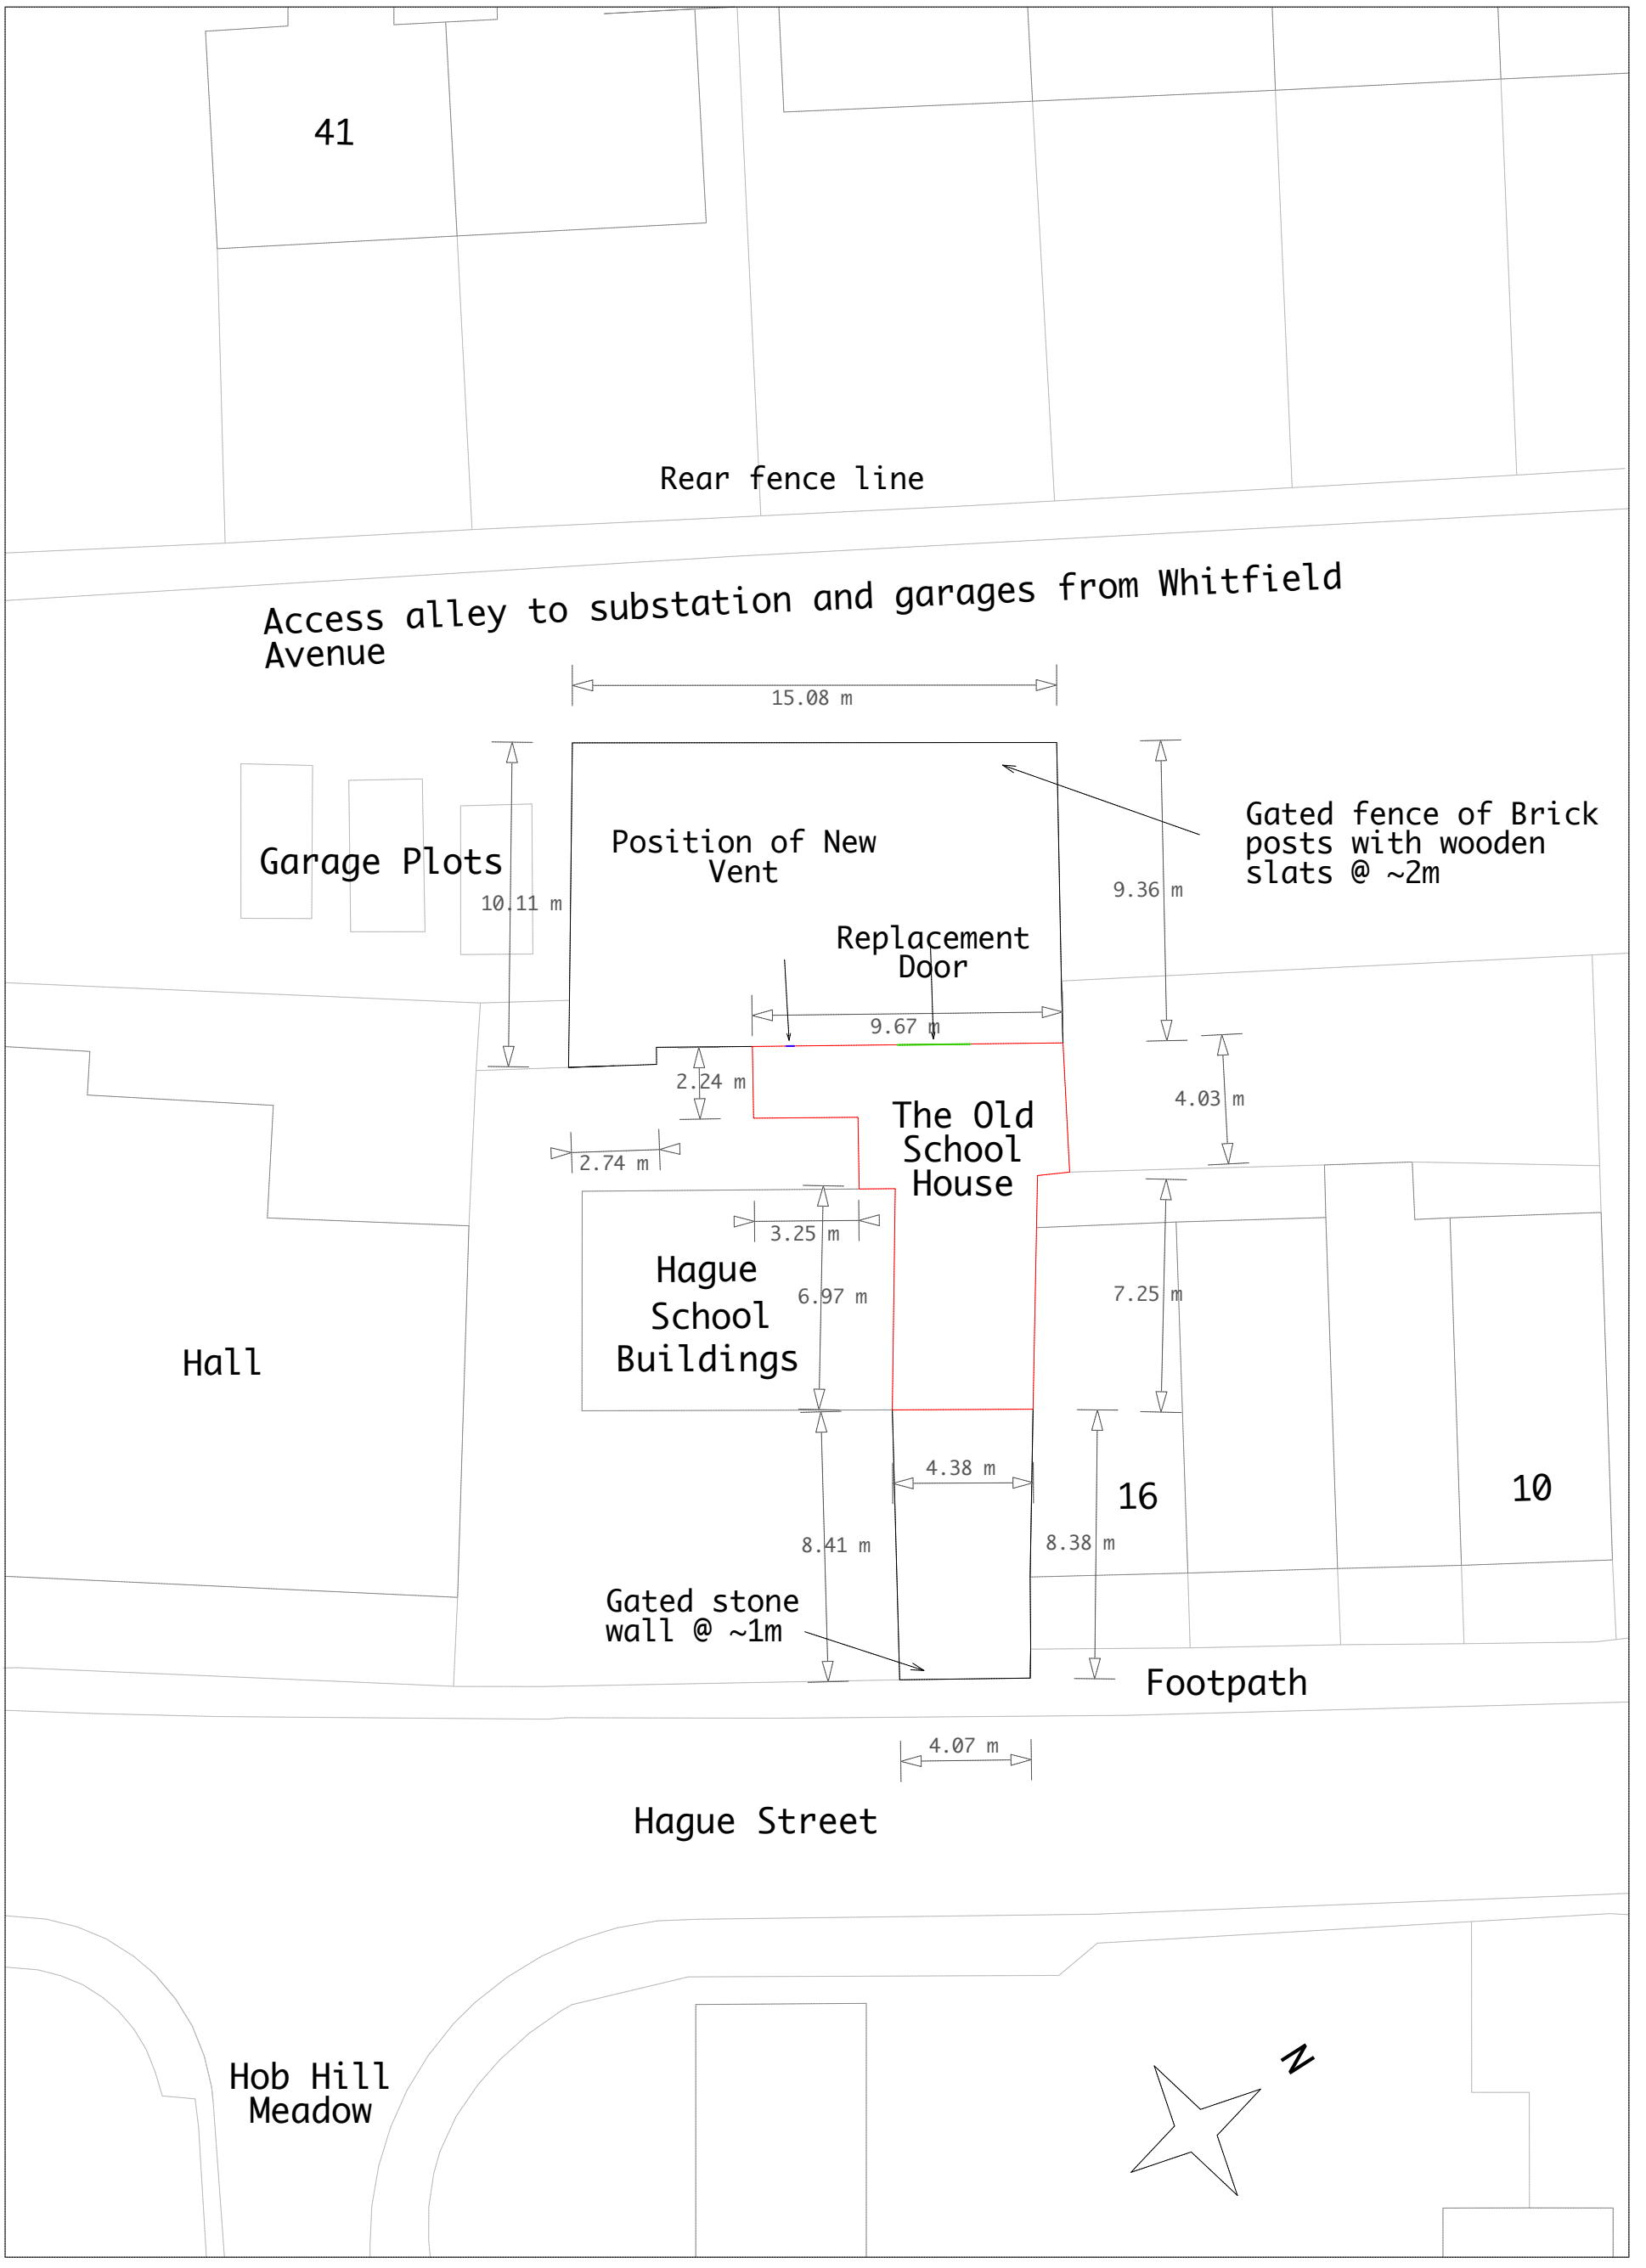

The Old School House. Hague Street, Glossop. SK13 8NR	0 5 10 Meters 20
Site Plan	
Scale: 1:200	Contact: Adrian Lambert 07581209100