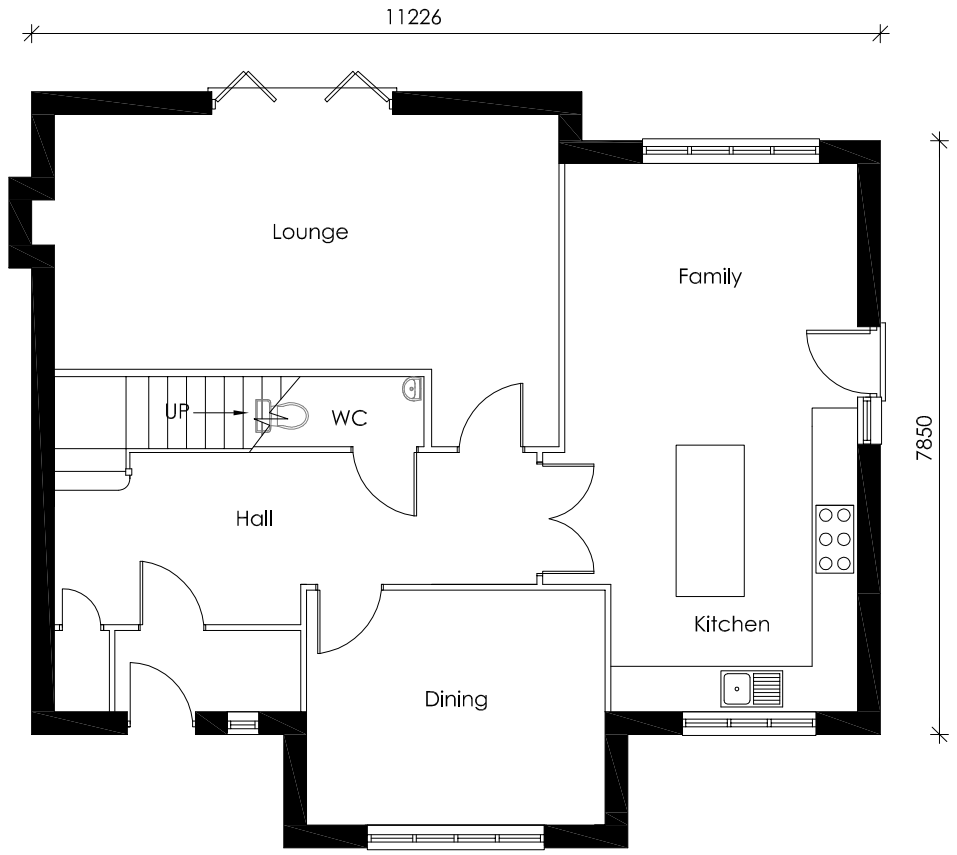

Ground Floor Plan

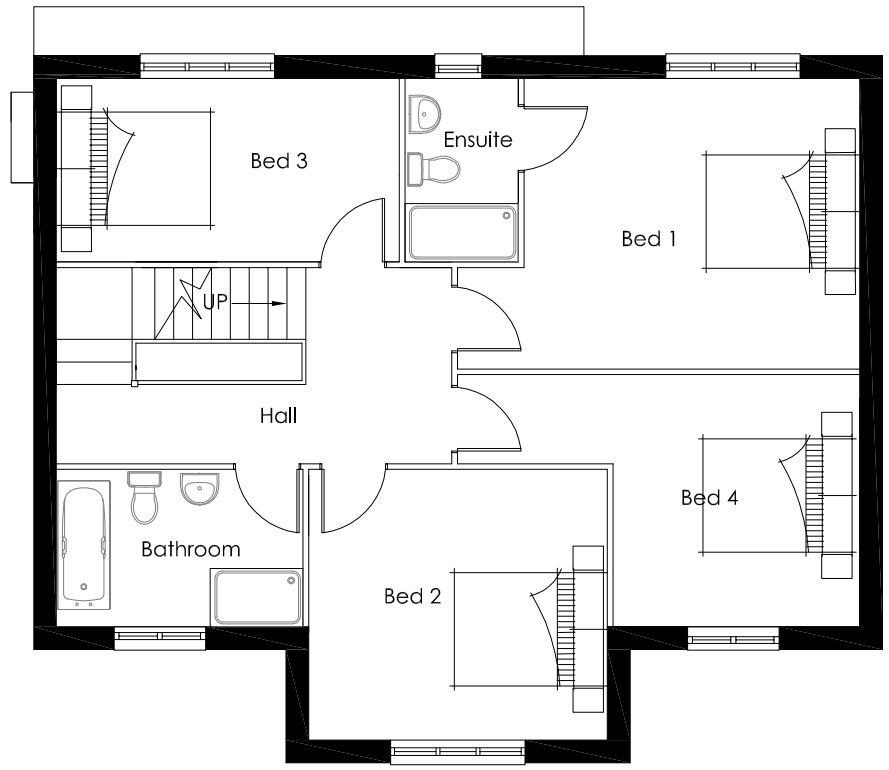

First Floor Plan

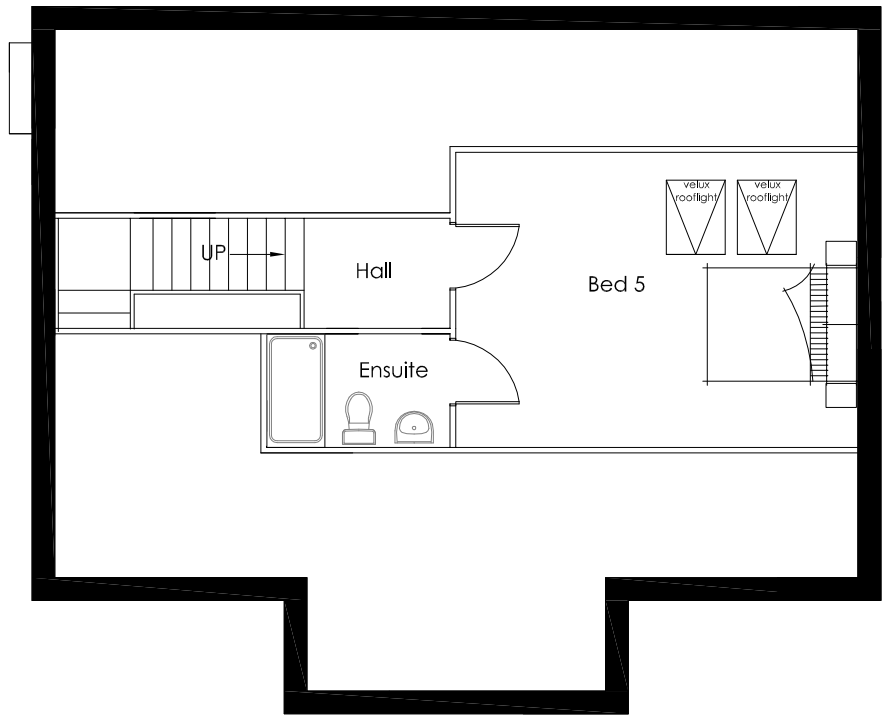

Roof Space Floor Plan

REVISIONS

DRAWN	FH	SCALE 1:100	AREA SQ.M. SQ.FT.
DATE	Oct 2012		
PROJECT	Land adjacent to Stoneheads, Whaley Lane, Whaley Bridge		
CLIENT	J. Barnett		
TITLE	Floor Plans		

HDD
Heathcote Design And Development
20 Macclesfield Road, Buxton, SK17 9AH
T: **01298 23199** M: **0787 5551825**
E: **hdd@talktalk.net**

DRAWING NUMBER	REV
03.01	-