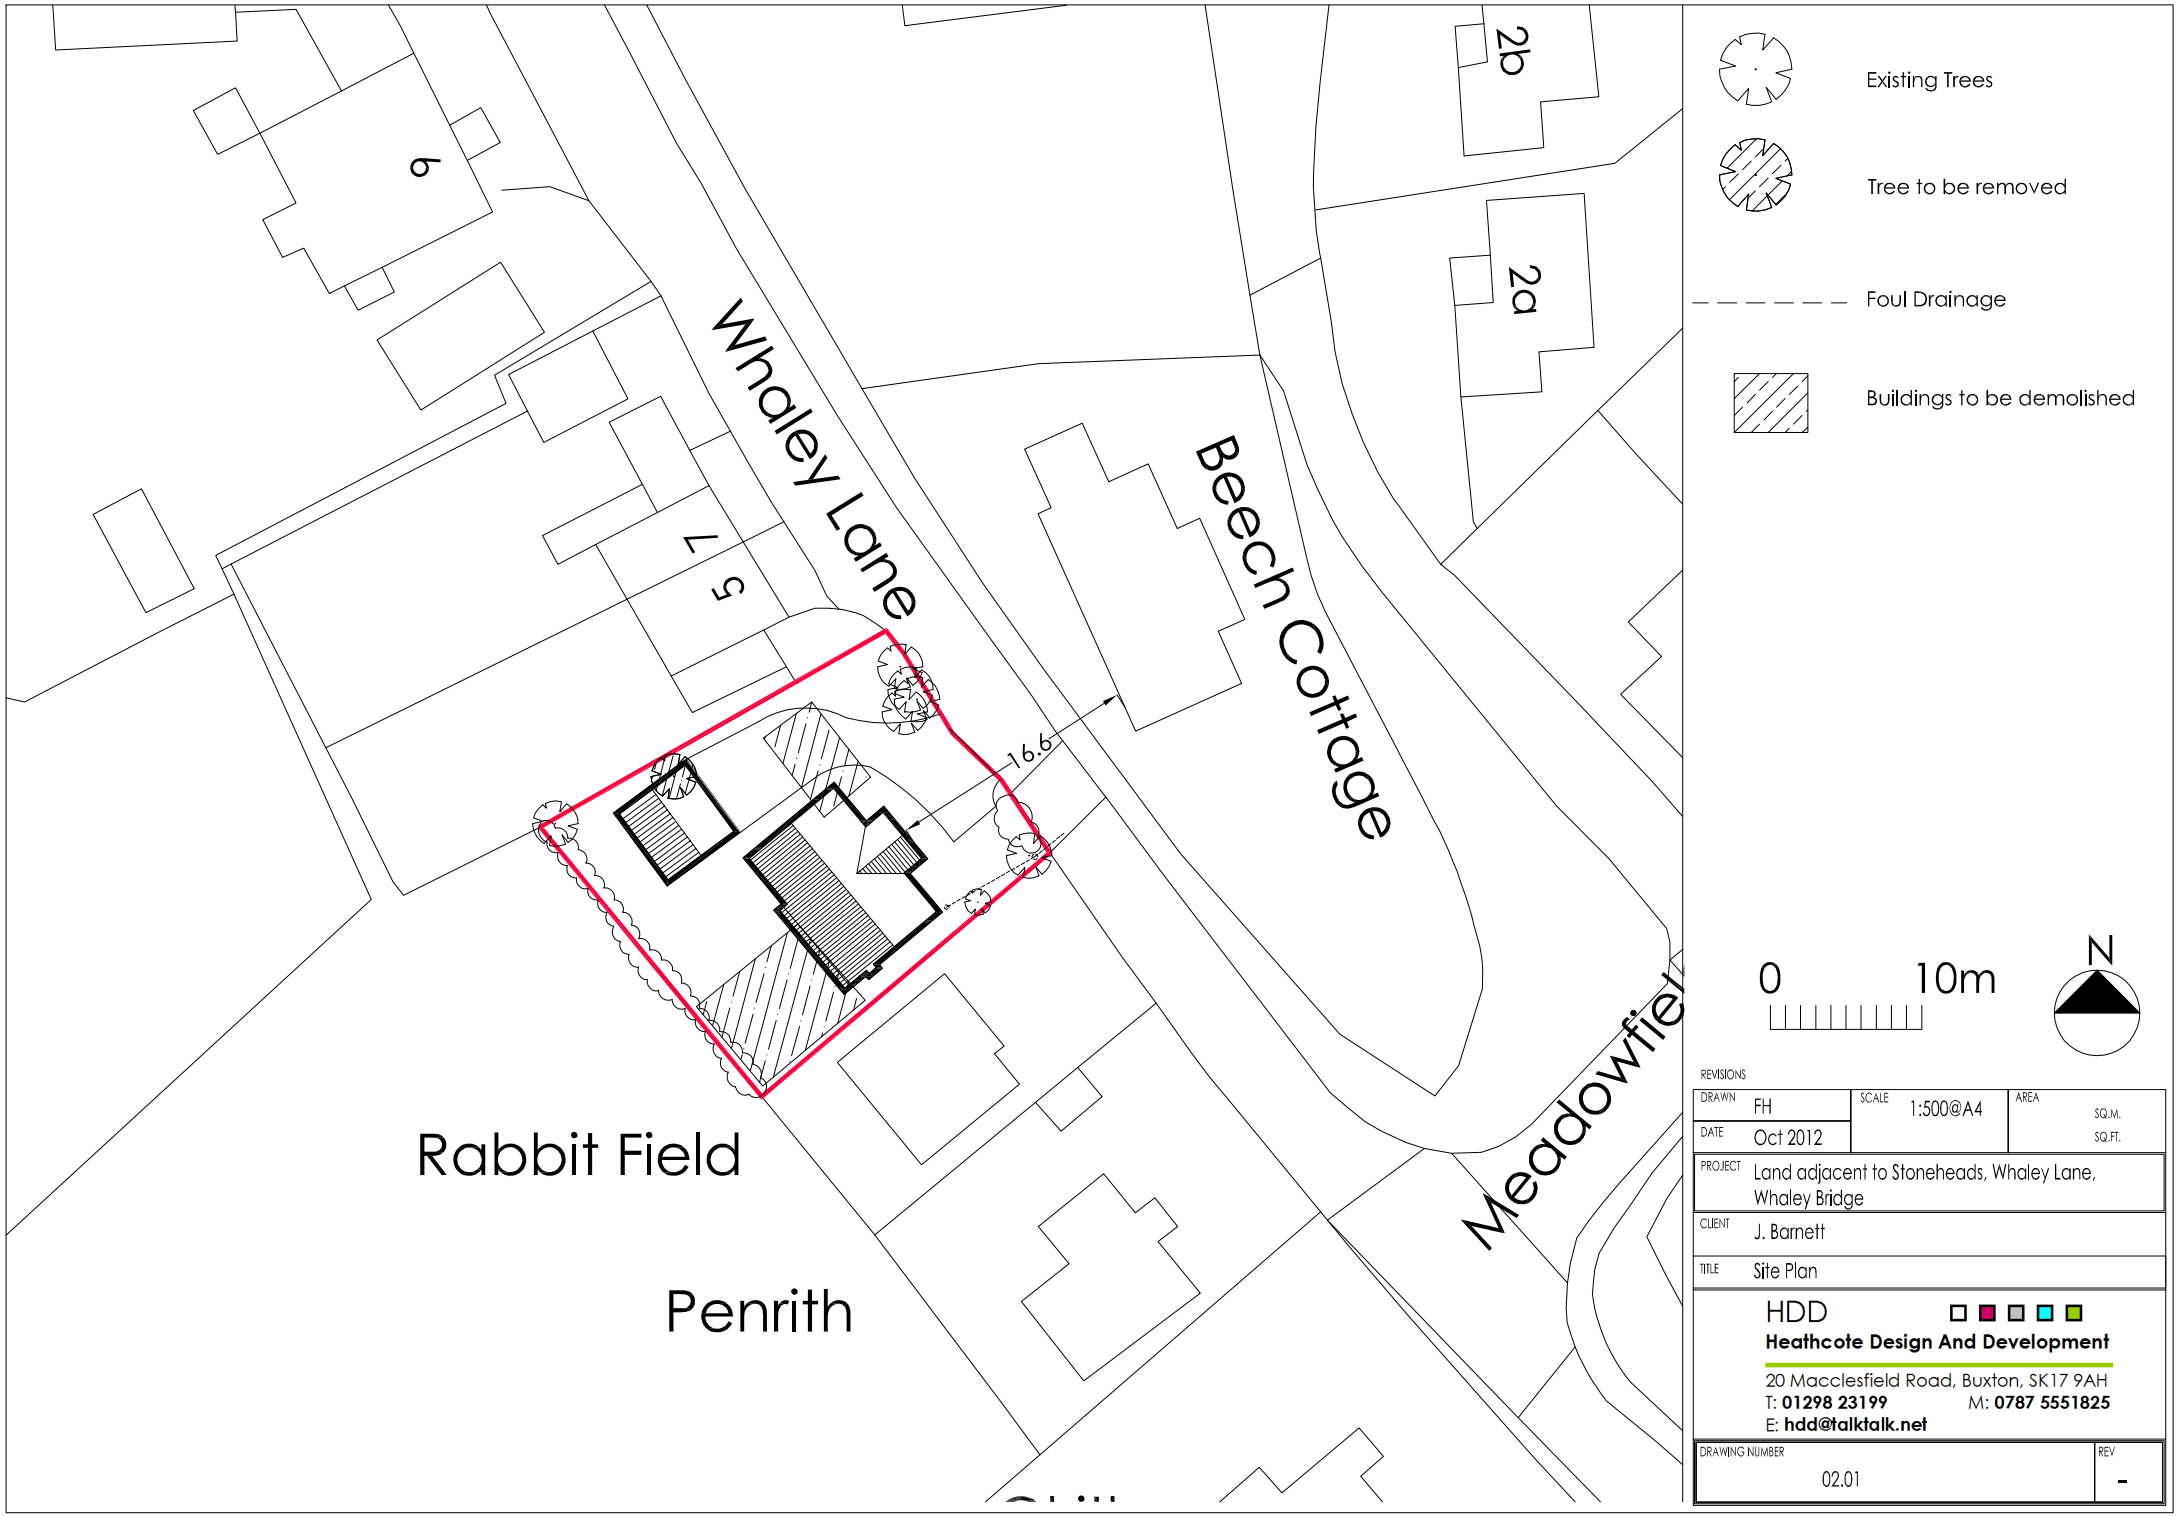

REVISIONS

DRAWN	FH	SCALE 1:500@A4	AREA SQ.M. SQ.FT.
DATE	Oct 2012		

PROJECT: Land adjacent to Stoneheads, Whaley Lane, Whaley Bridge

CLIENT: J. Barnett

TITLE: Site Plan

HDD
Heathcote Design And Development
20 Macclesfield Road, Buxton, SK17 9AH
T: **01298 23199** M: **0787 5551825**
E: **hdd@talktalk.net**

DRAWING NUMBER	REV
02.01	-