HPK/2012/0675

30 NOV 2012

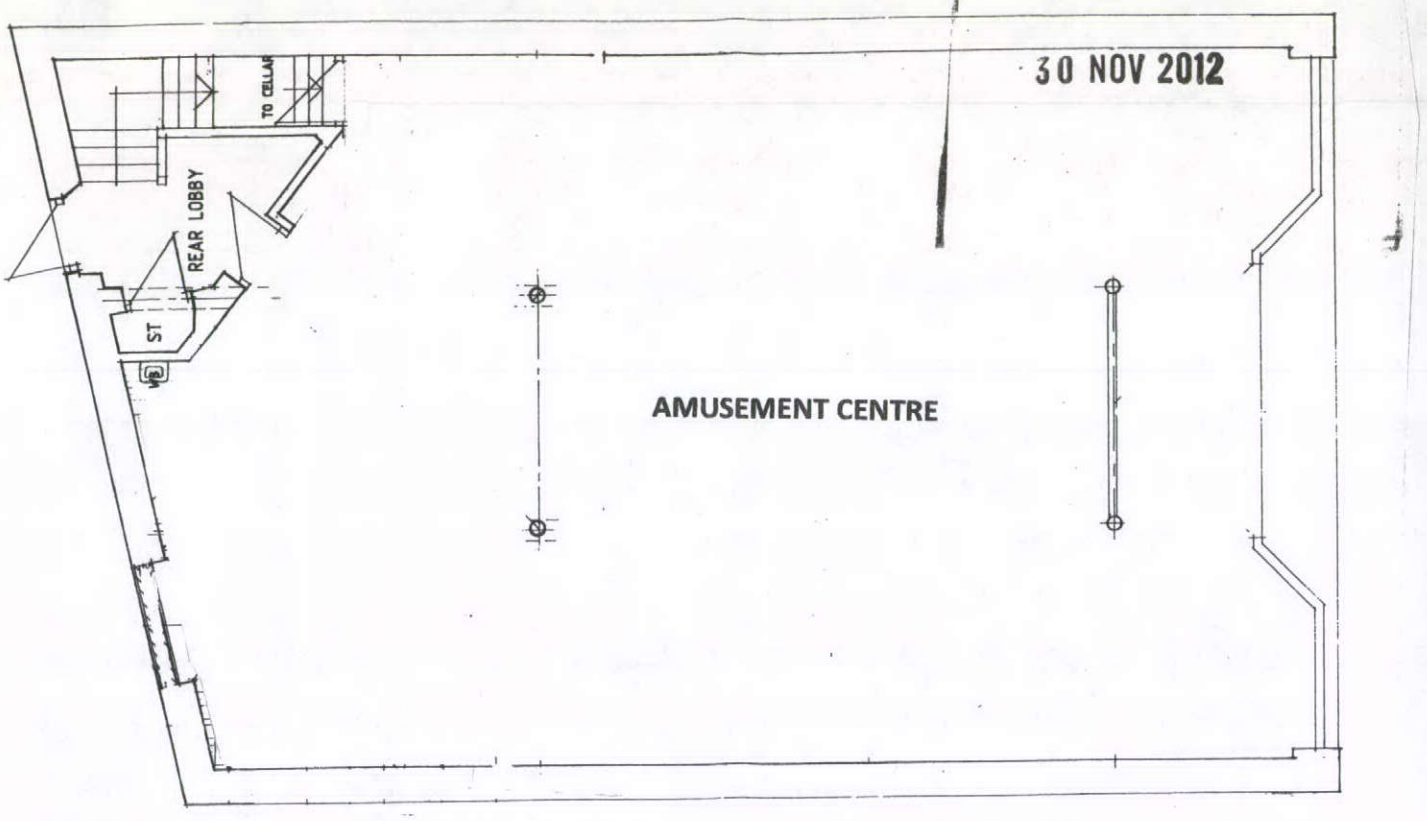

EXISTING GROUND FLOOR PLAN

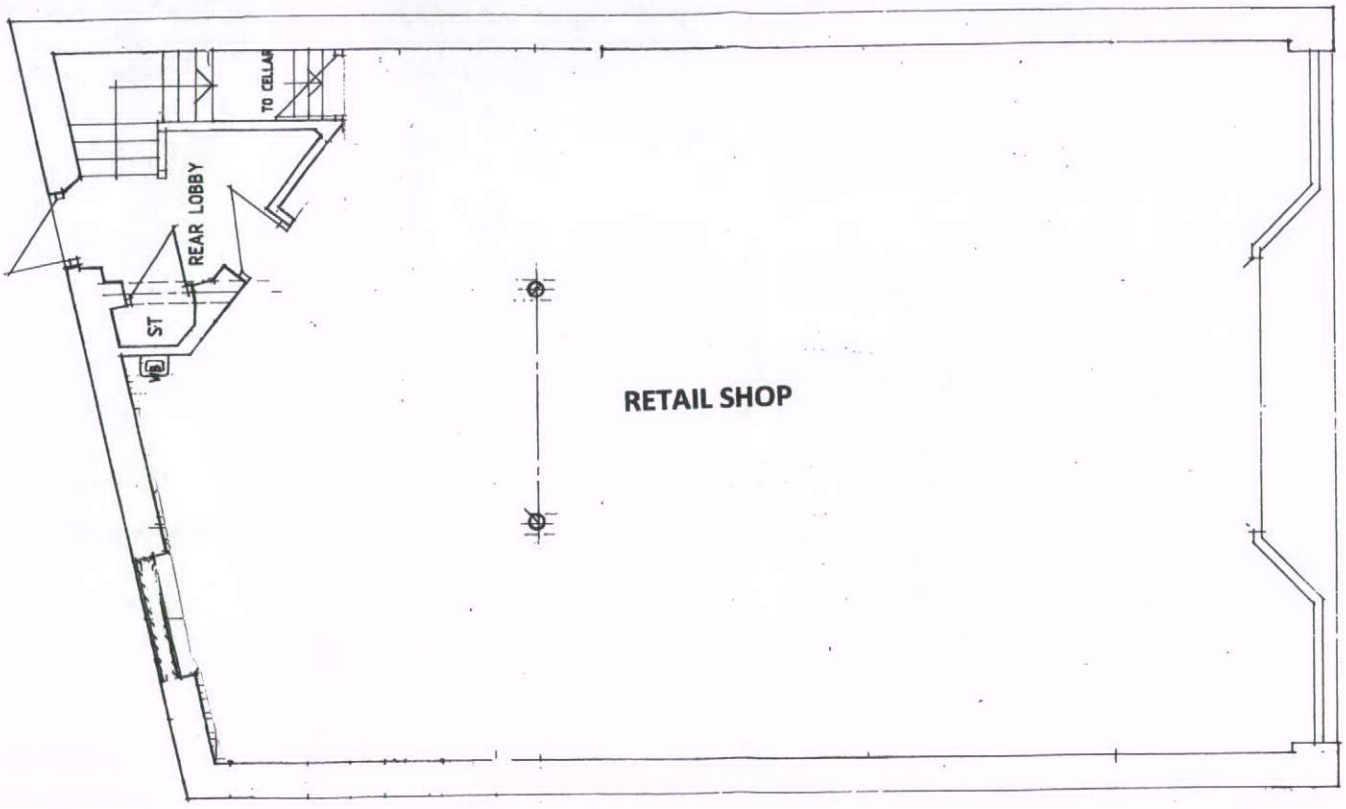

PROPOSED GROUND FLOOR PLAN

NOTES
NO CHANGE TO SHOPFRONT/EXTERIOR
UPPER FLOORS & BASEMENT
Existing staff & storage to remain

57 SPRING GARDENS, BUXTON

EXISTING & PROPOSED PLANS GRUOND FLOOR

Scale 1:100