HPK/2012/0676
SHEET 1.
30 NOV 2012

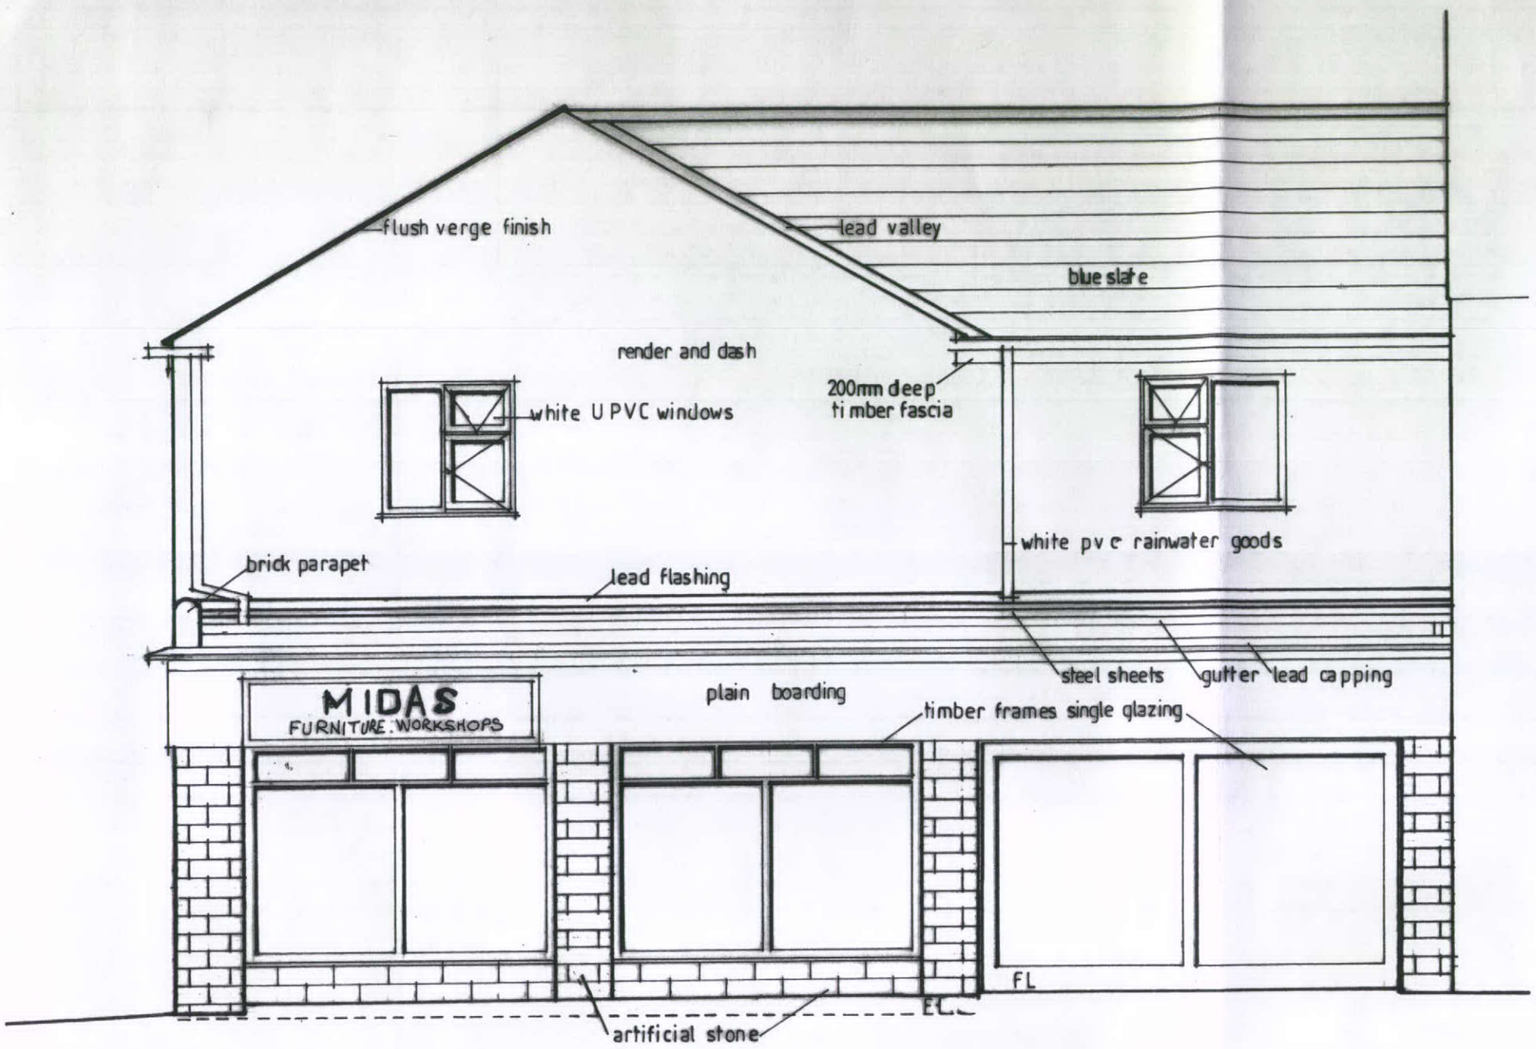

EXISTING GABLE NORTH ELEVATION.

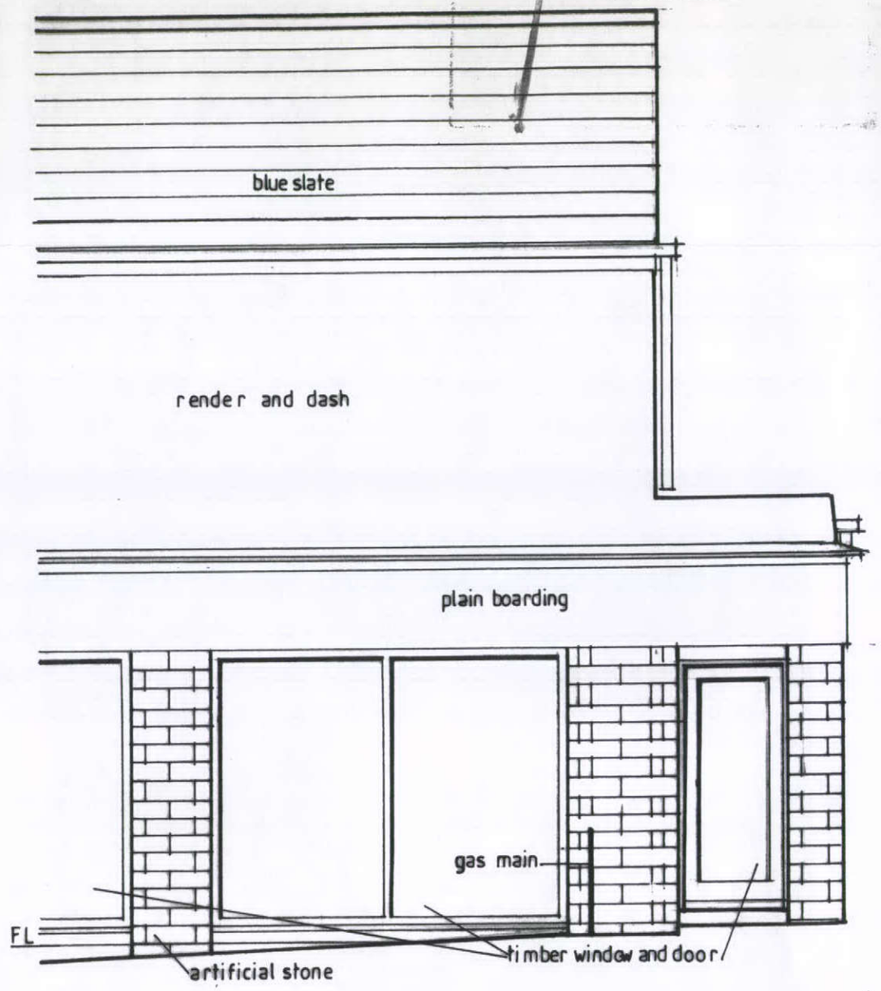

EXISTING PART FRONT EAST ELEVATION.

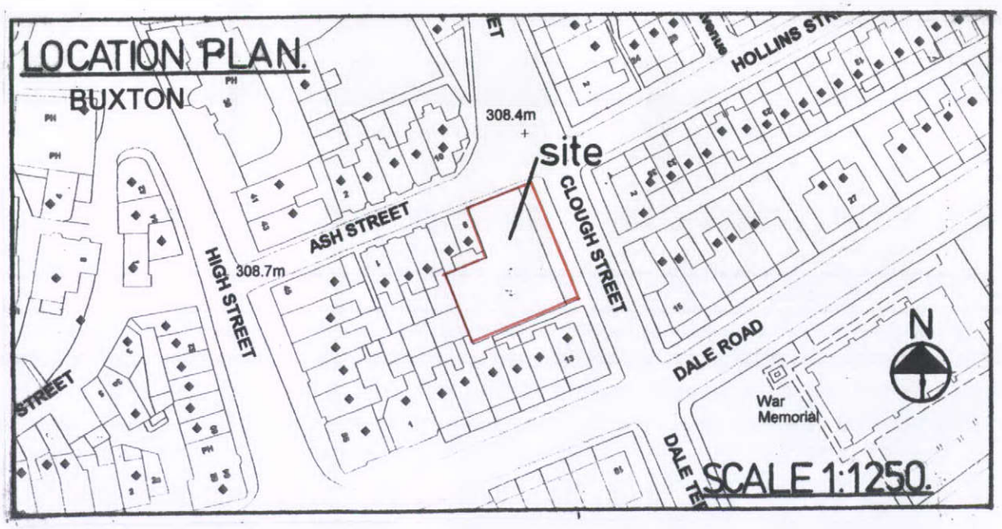

PROPOSED MODIFICATIONS TO THE NORTH AND EAST ELEVATIONS TO REDUCE THE SIZE OF THE EXISTING WINDOW OPENINGS AND PROVIDE DISABLED ACCESS ALONG WITH THE INSTALLATION OF DISABLED TOILET FACILITIES AT THE MIDAS FURNITURE WORKSHOP, THE OLD CARRIAGE WORKS, CLOUGH STREET, BUXTON, DERBYSHIRE. SK17 6LJ.
SCALE 1: 50. NOVEMBER 2012.