HPK/2012/0676
SHEET 3.
30 NOV 2012
30 NOV 2012

## PROPOSED GABLE NORTH ELEVATION.

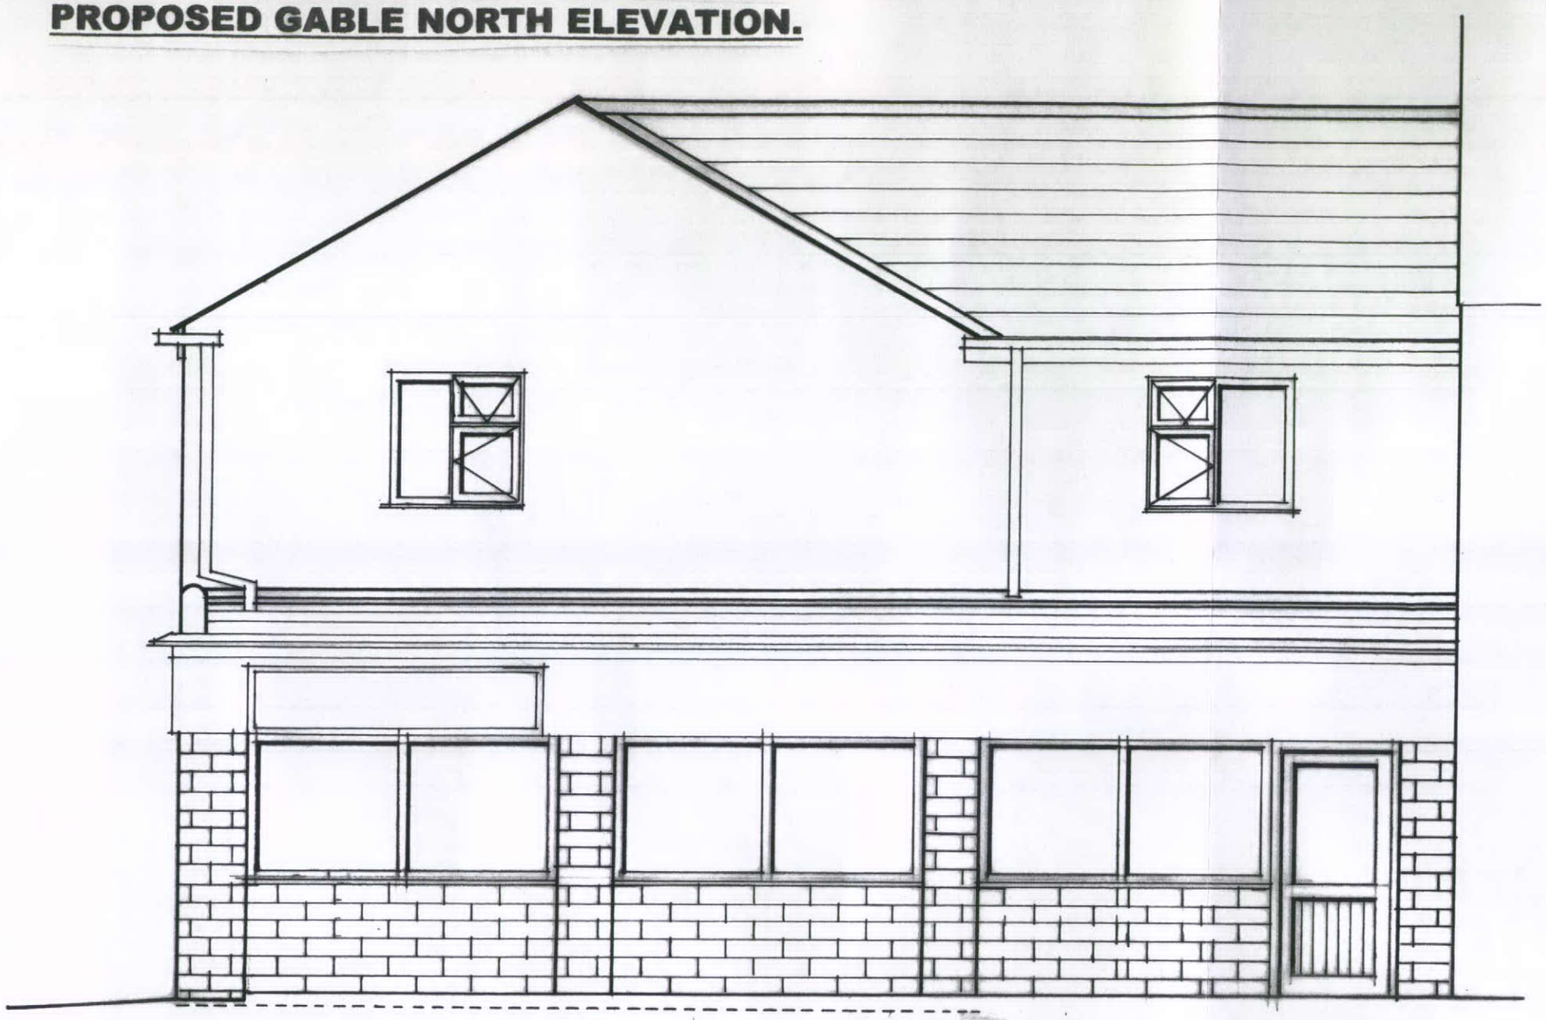

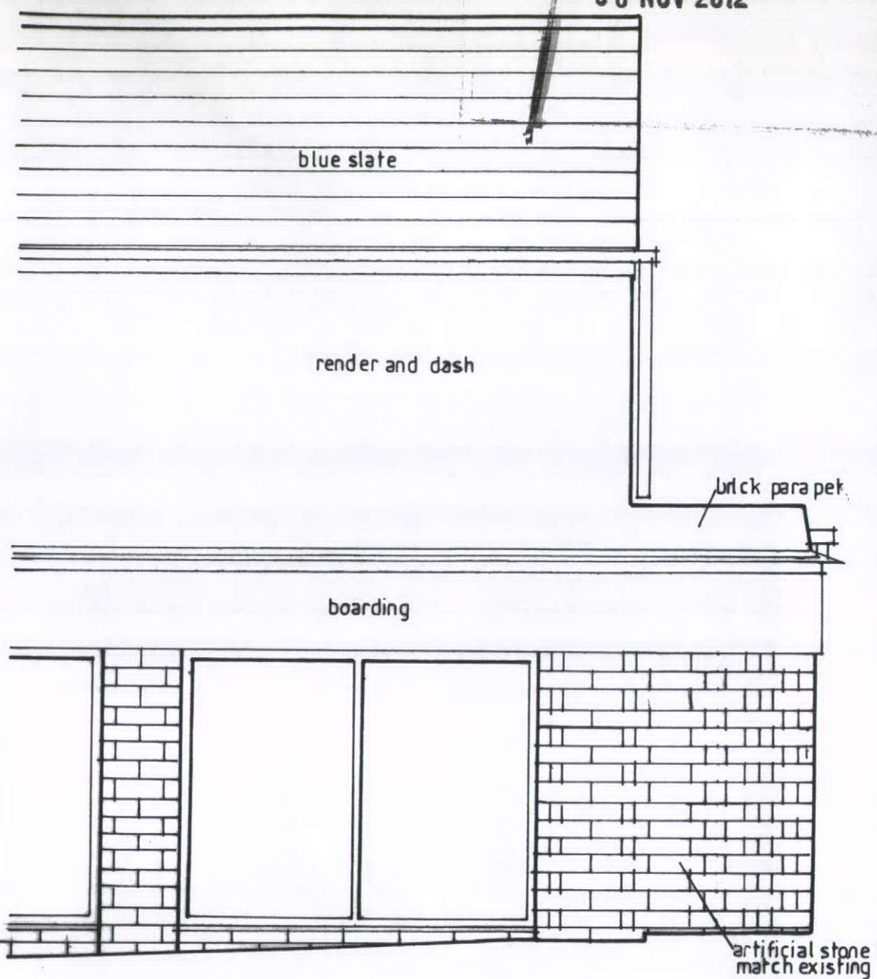


## PROPOSED PART FRONT EAST ELEVATION.

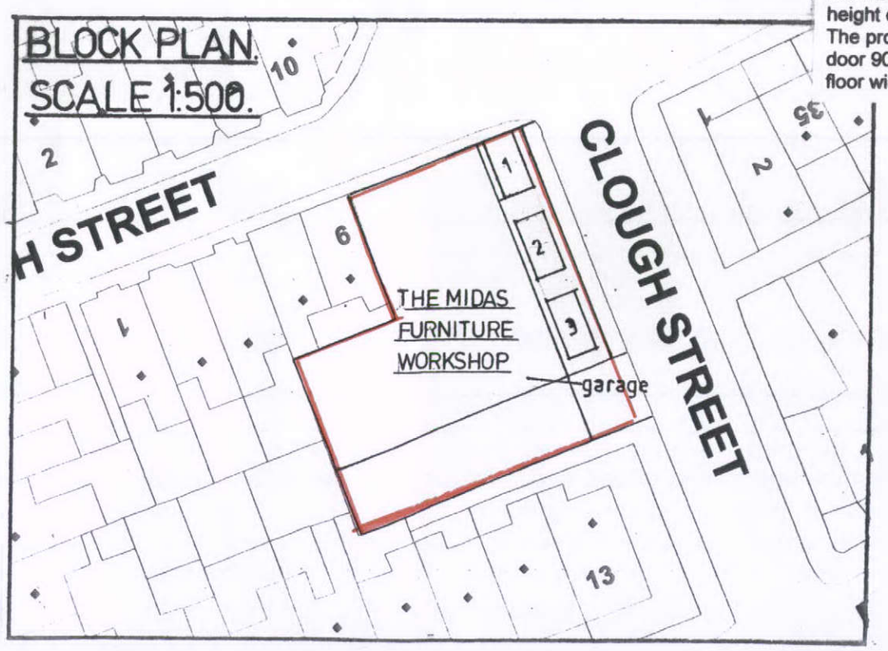


The new sills to the windows are to be raised off the floor to a height of 900mm using artificial stone to match the existing. The proposed new windows and new level access threshold door 900mm wide are to be white UPVC to match the first floor windows. All new glazing is to be toughened glass.