EXISTING SITE PLAN

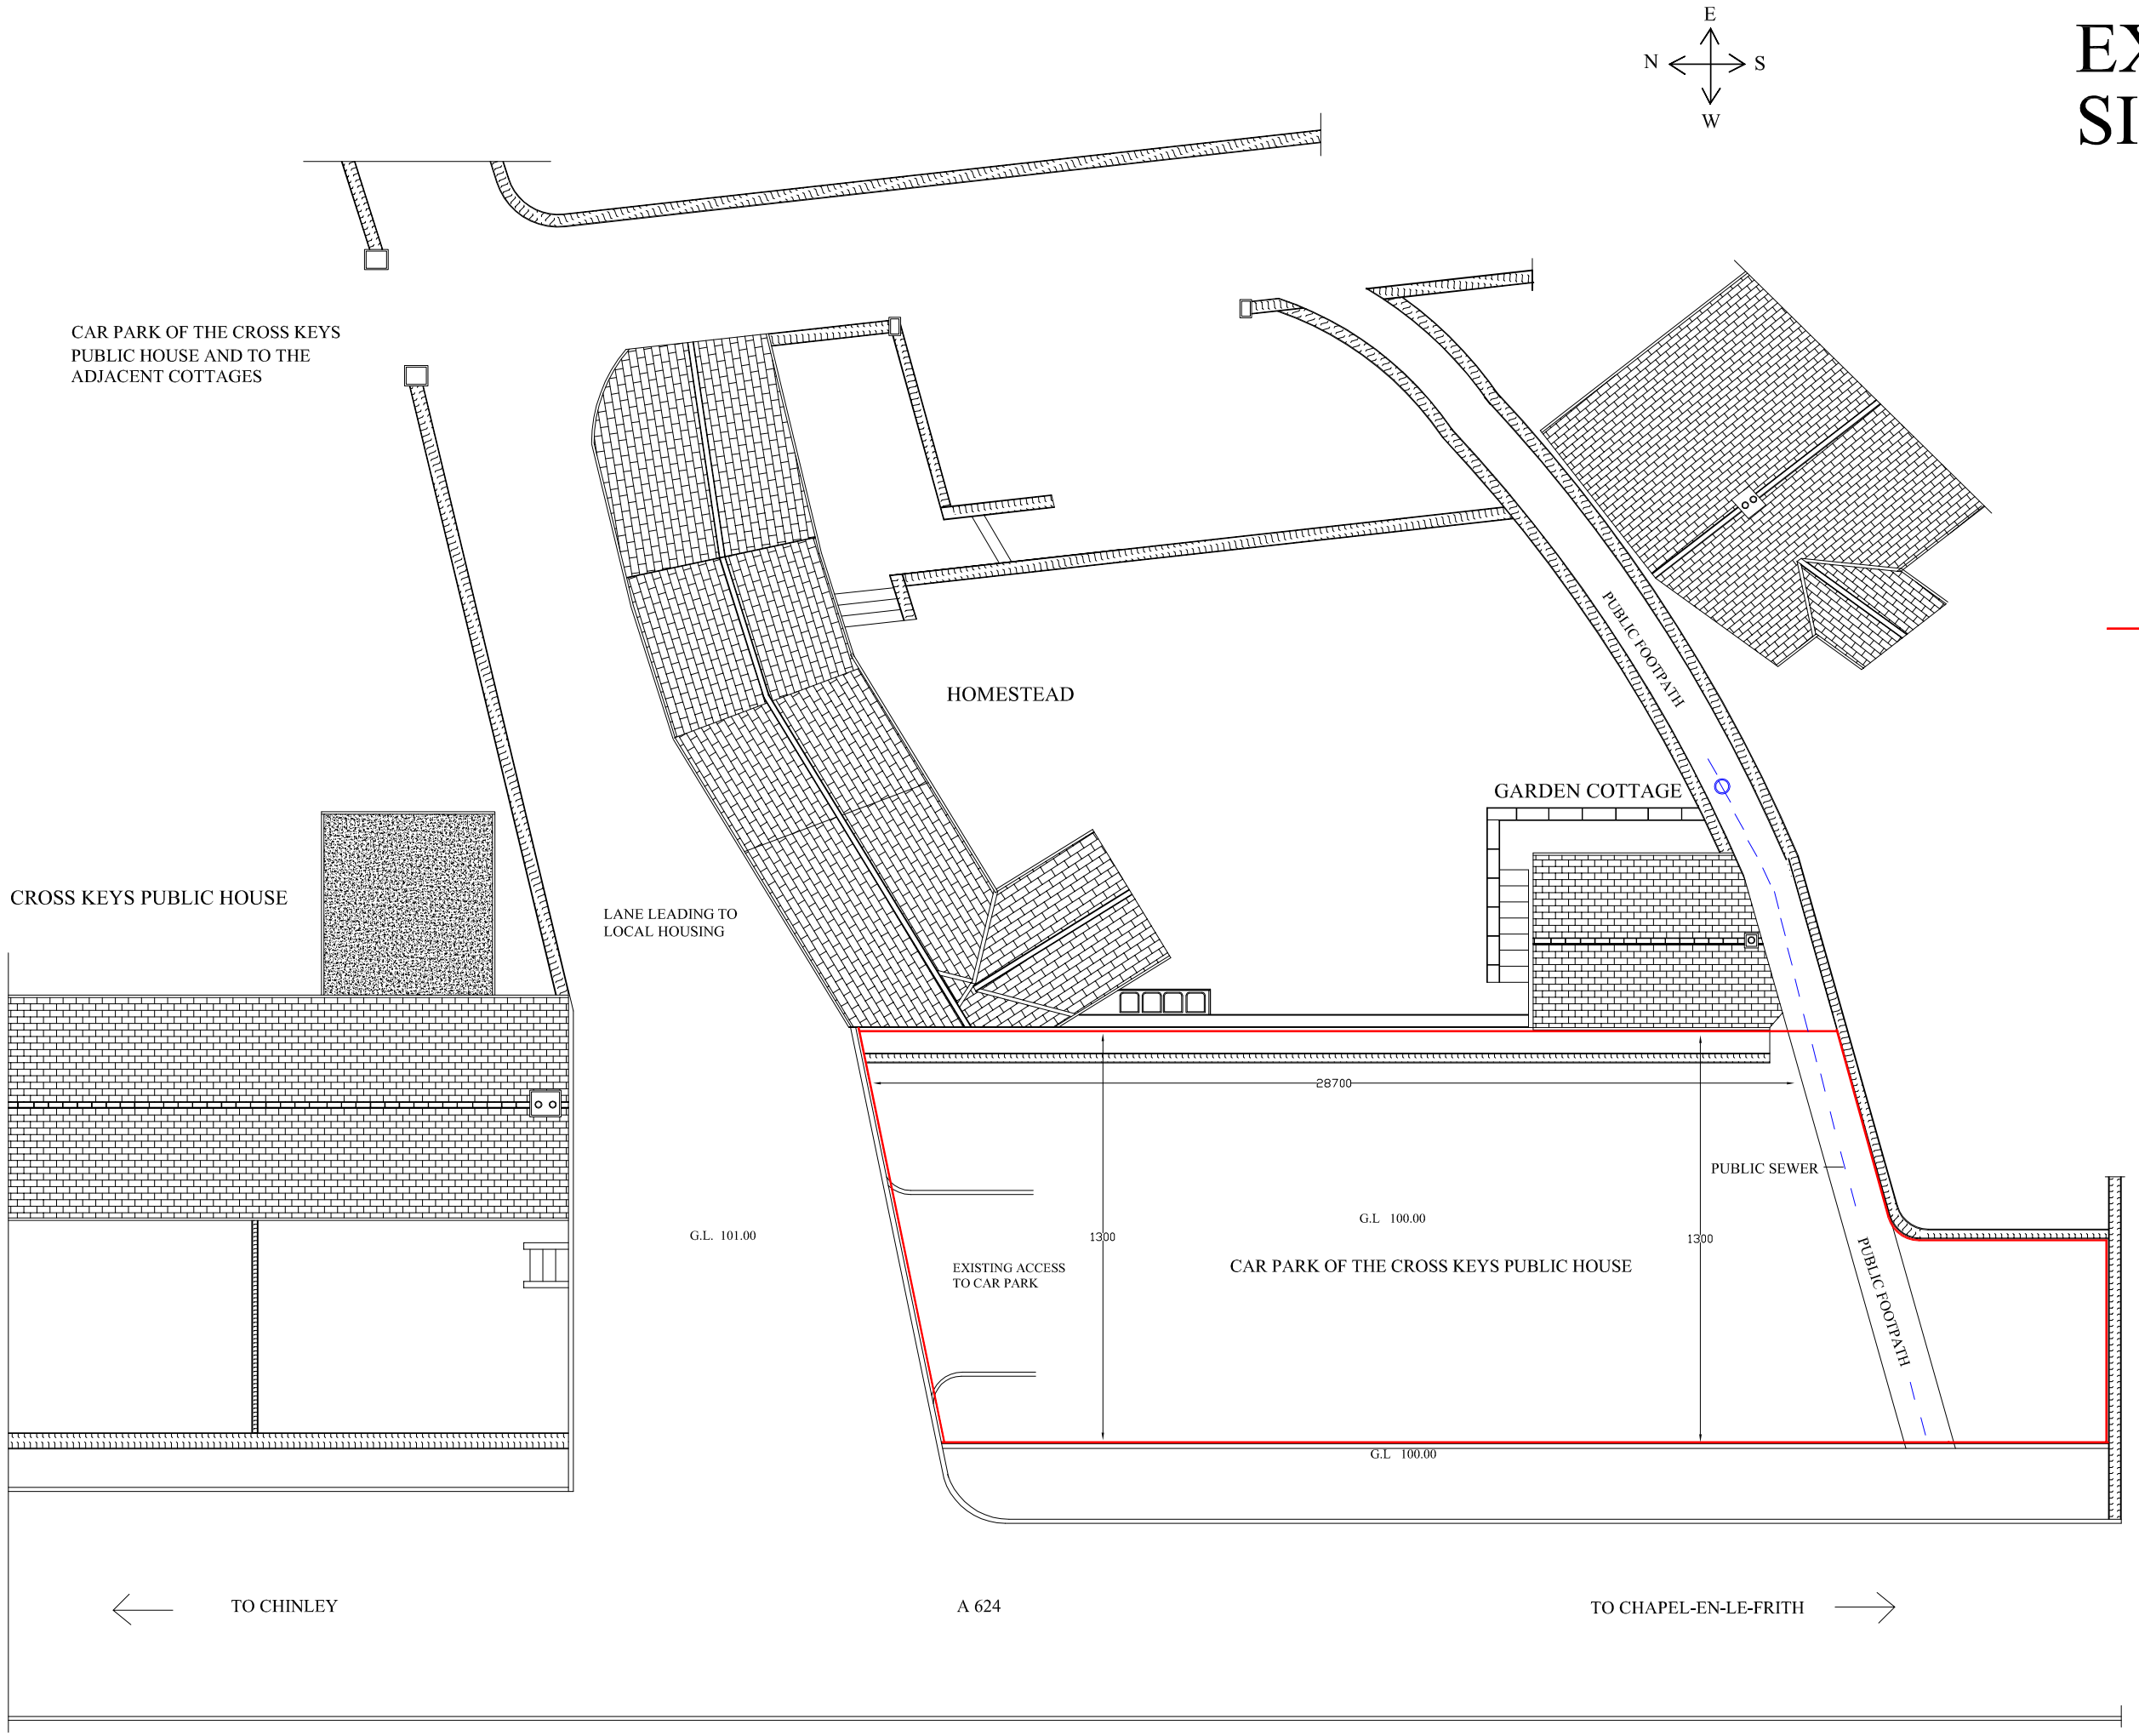

BOUNDARY OF PROPERTY

PROPOSED SEMI-DETACHED
COTTAGES ON LAND ADJACENT
THE CROSS KEYS PUBLIC HOUSE
at
CHAPEL MILTON,
CHAPEL-EN-LE-FRITH,
HIGH PEAK
for
GISBOURNE DEVELOPMENTS LIMITED.

SCALE 1:200

DRAWING NO. 01