

Buxton Riding School Rear Elevation. Survey.

HPK/2012/0653

05 DEC 2012

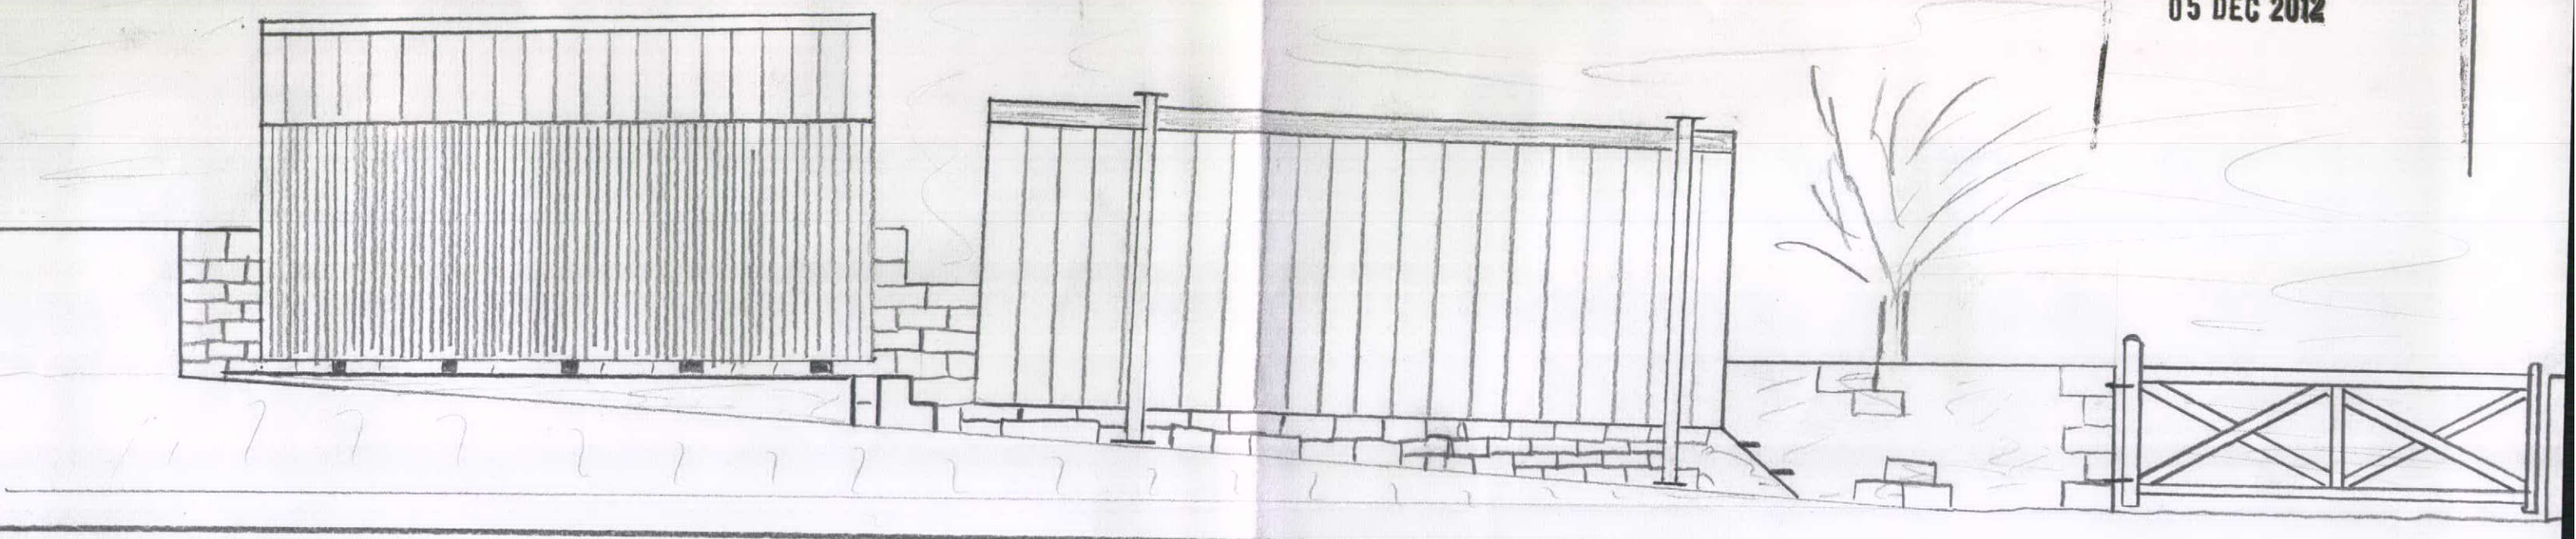

Buxton Riding School Rear Elevation Proposed.

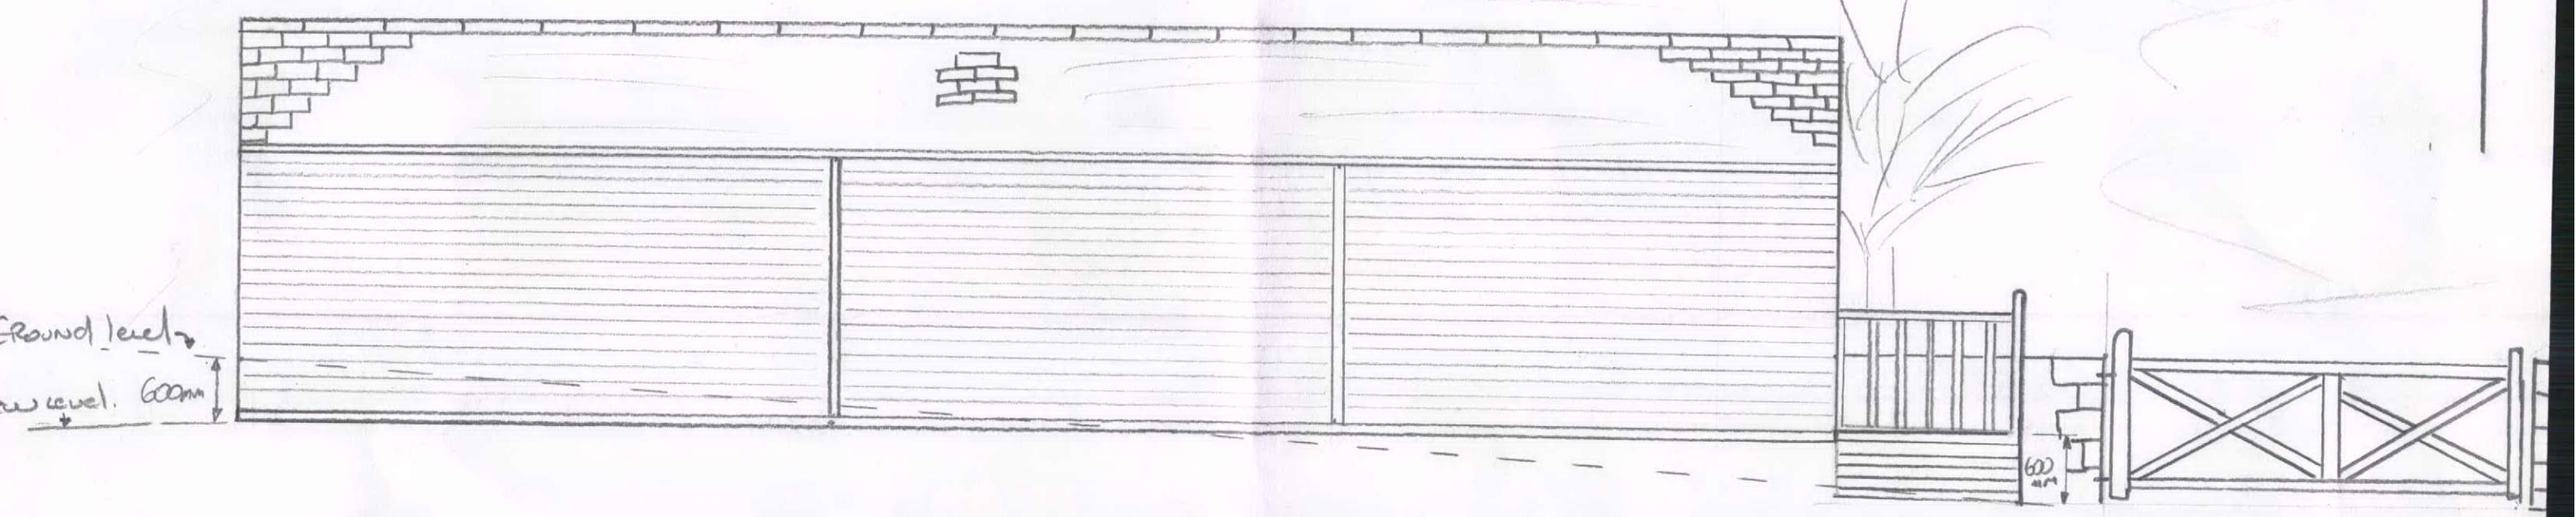

A3 paper 1:50 scale