BUXTON RIDING SCHOOL Proposed CANTEEN/OFFICE/SECURE TACK ROOM/RIDING FOR DISABLED FACILITIES/TIMBER CONSTRUCTION


HPK/2012/0653

05 DEC 2012

E ← → W


N

FRONT ELEVATION

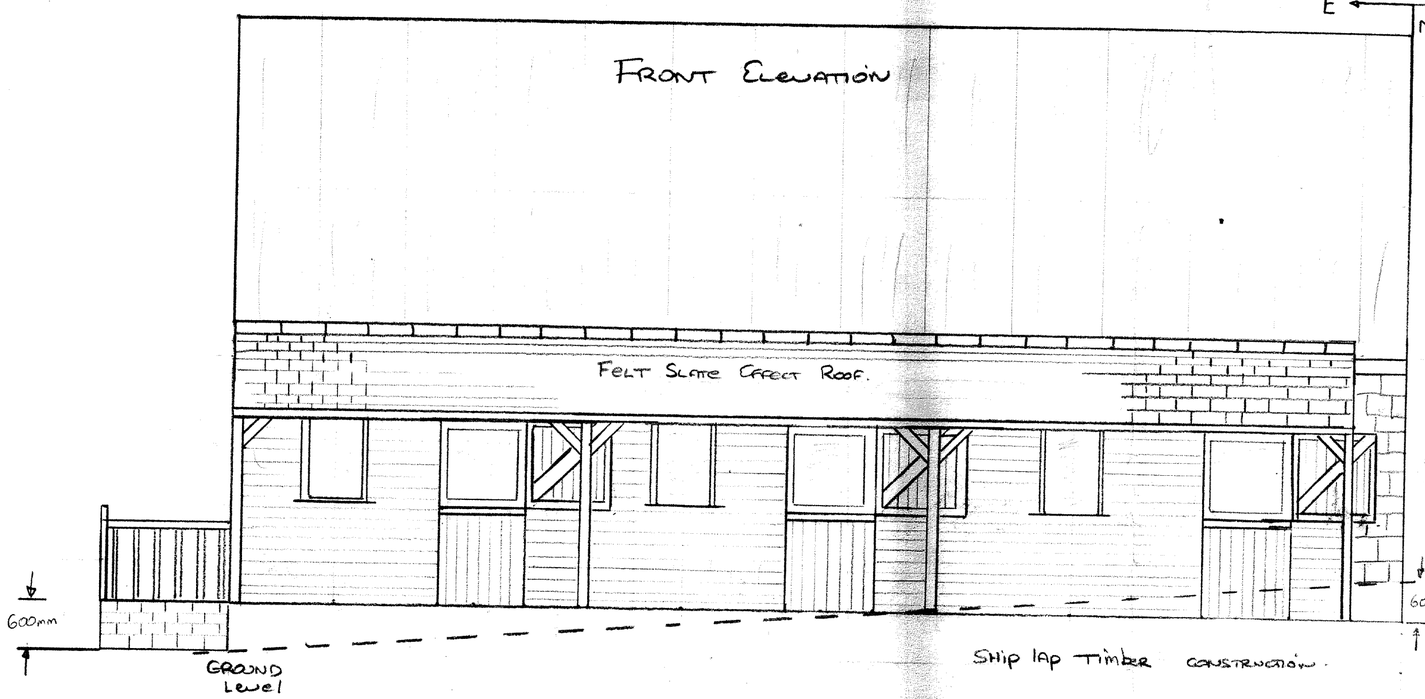


SIDE ELEVATION


N

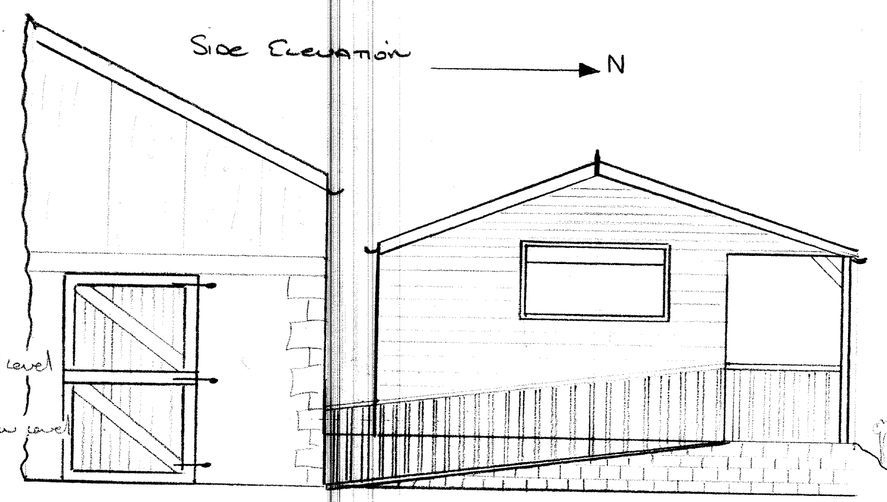

ROOF / FLOOR ELEVATION

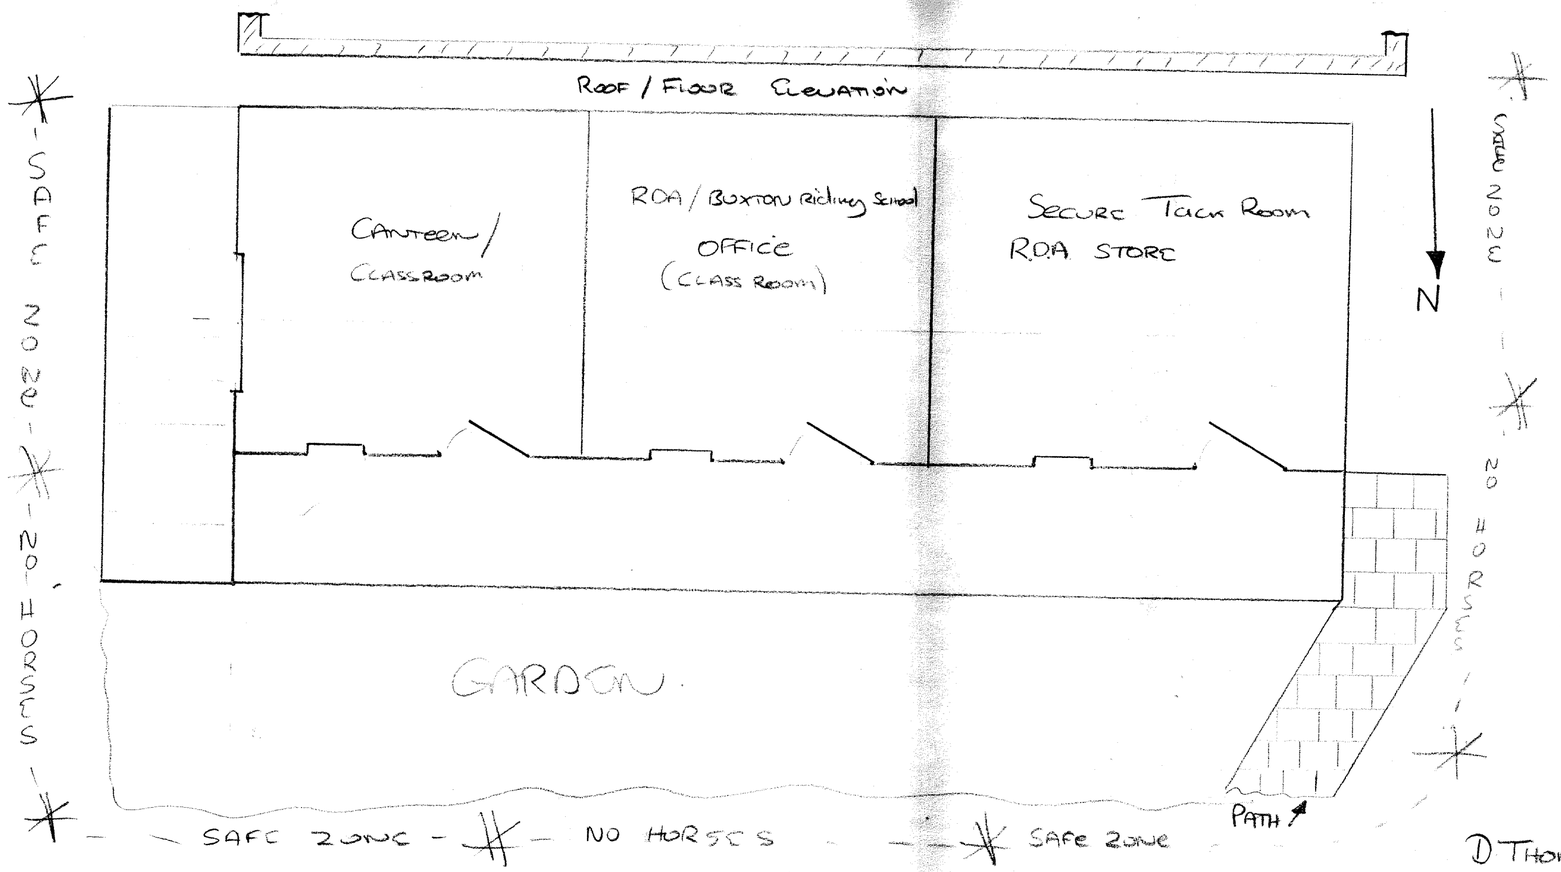

REAR/SIDE ELEVATION.

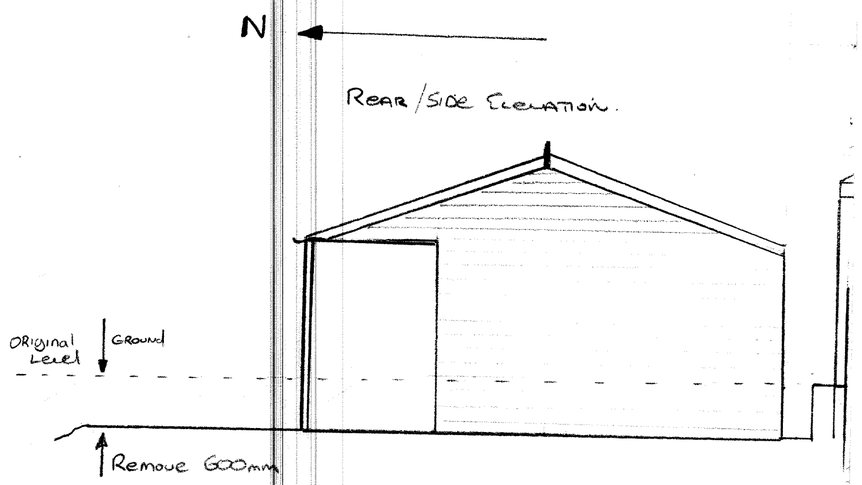

D THOMPSON A2 PAPER - SCALE 1:50.