HPK/2012/0669

- 4 DEC 2012

NOTES:
All dimensions must be checked on site and not scaled from this drawing.

PROPOSED TREE PLANTING:

4 No QUERCUS ROBUR FASTIGIATA 'KOSTER'

1 No AESCULUS INDICA

ALL TREES TO BE EXTRA HEAVY STANDARD SIZE 18-20cms ROOTBALLED. PIT PLANTED, STAKED WITH TWO STAKES, AND TIES. TIES TO BE ADJUSTED AS NECESSARY TO AVOID CONSTRICTION. 1m² AREA AROUND TREES TO BE KEPT WEED FREE FOR 3 YEARS MINIMUM. KEEP WELL WATERED.

PROPOSED SHRUB PLANTING:

ILEX AQUIFOLIUM
VIBURNUM OPULUS
PRUNUS SPINOSA

300 - 450mm HEIGHT. CAREFULLY PLANTED BETWEEN EXISTING TREES.

PROPOSED HEDGE PLANTING:

ACER CAMPESTRE	15%	ALL 450 - 600mm HEIGHT. PLANTED IN DOUBLE STAGGERED ROWS. 300mm APART.
CRATAEGUS MONOGYNA	60%	
ILEX AQUIFOLIUM	10%	
PRUNUS SPINOSA	15%	

SHRUB AND HEDGE PLANTS TO BE PLANTED 450 mm APART, MINIMUM 5 MAXIMUM 15 OF SAME SPECIES ADJACENT.
ALL TO BE FITTED WITH RABBIT GUARDS, AND KEPT WEED FREE 1.0m DIAMETER FOR 3 YEARS.

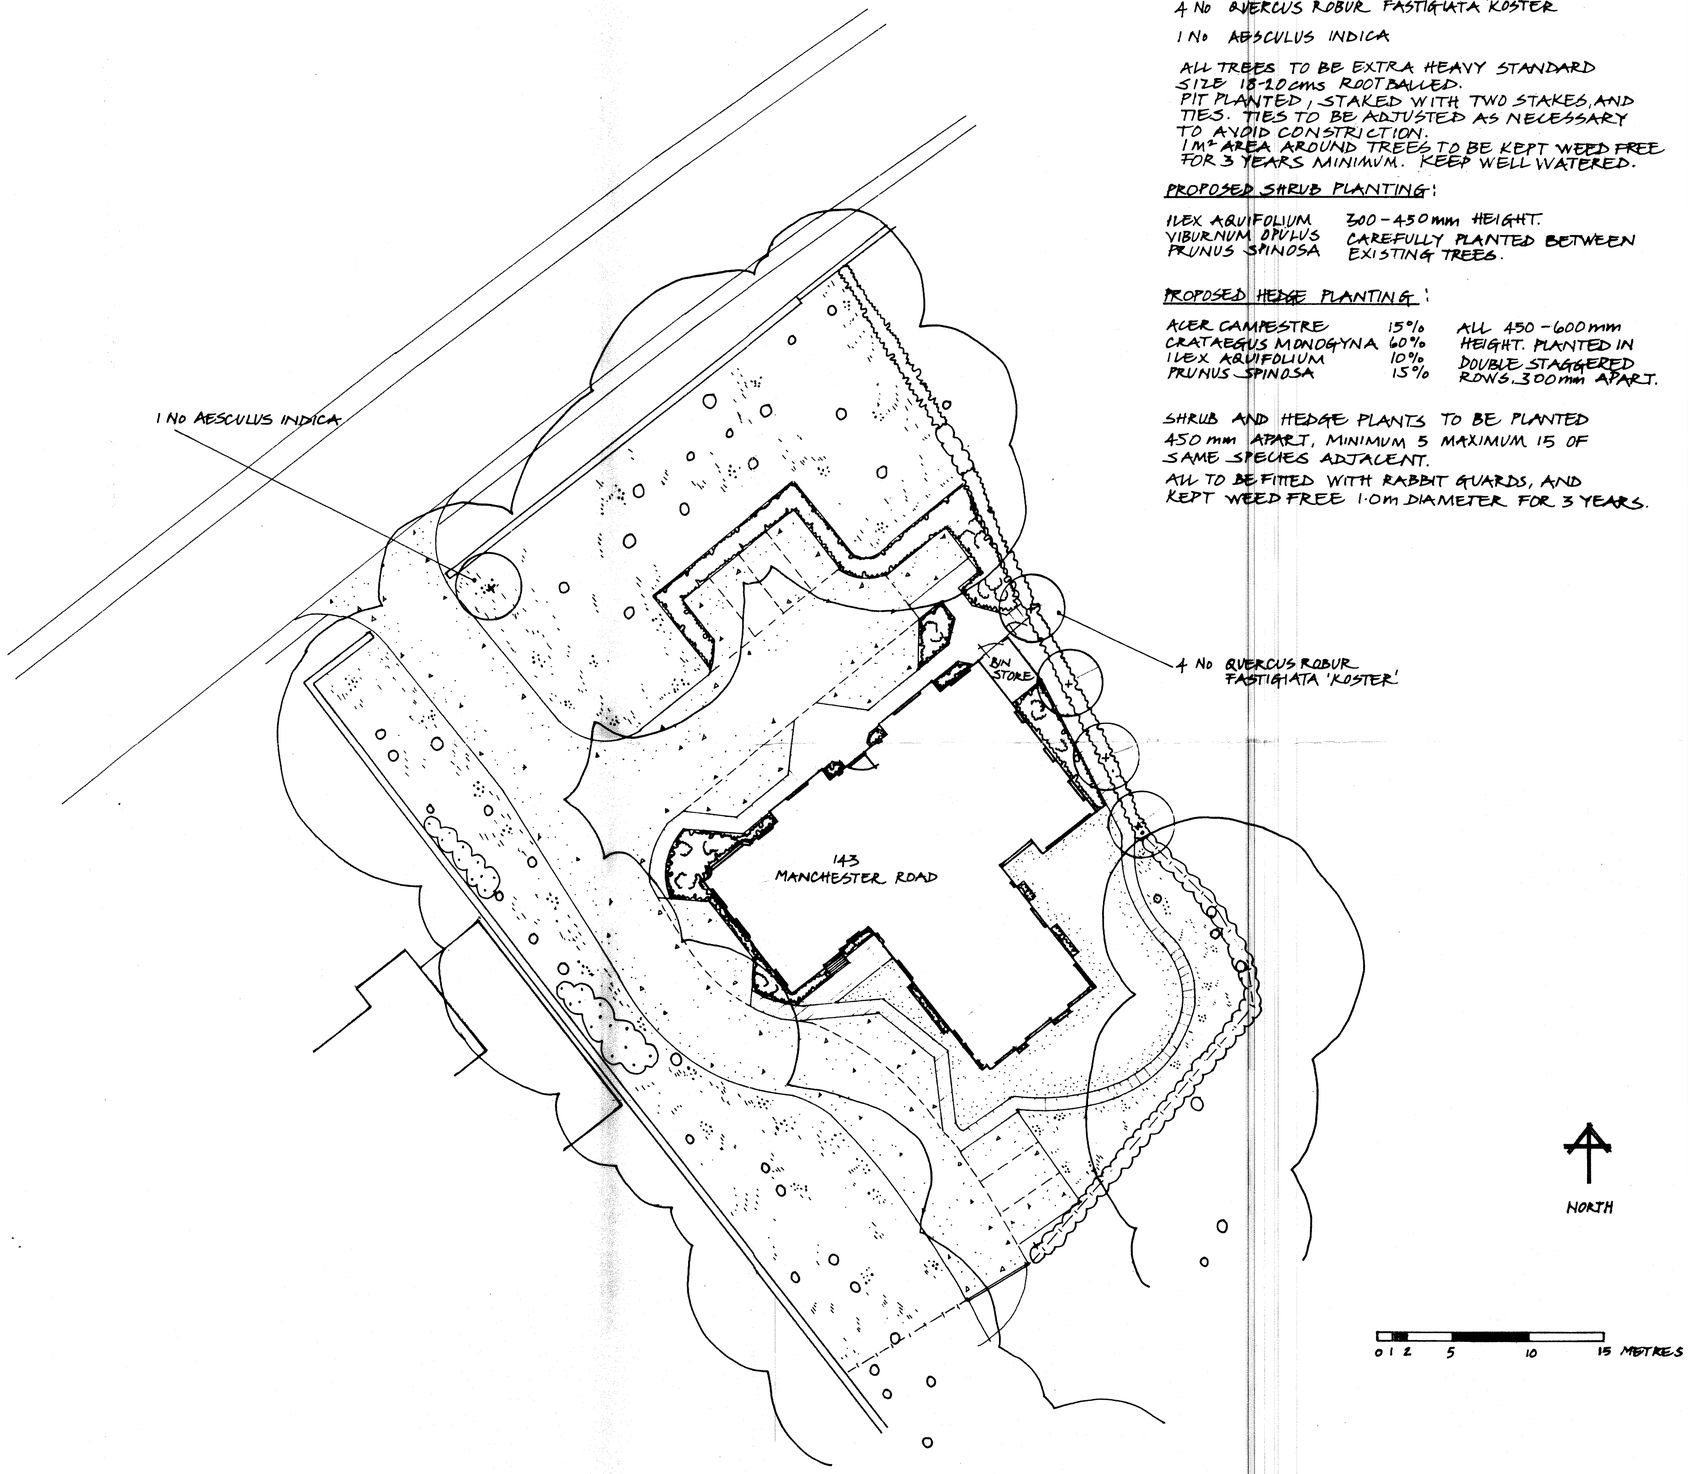

PARKING BAYS AND DROPPED KERB ACCESS

PROPOSED HEDGE

EXISTING HEDGE

PROPOSED SHRUB PLANTING

STOCK PROOF FENCING

PROPOSED TREES

PROPOSED ORNAMENTAL PLANTING

GRASS

GRASS AND BULB PLANTING

NATURAL STONE PAVING PATHS

POROUS DRIVE SURFACE

EXISTING TREES

	Date	Revisions
A		

© copyright

SAMPSON DESIGN AND CONSTRUCTION LTD.
THE COTTAGE
HALL LANE
TADDINGTON
BUXTON
DERBYSHIRE
SK17 9UE
01298 85277
sampson@sampsondesignandconstruction.co.uk

Client: JOHN McNAMARA

Job Title: DEVELOPMENT AT 143 MANCHESTER ROAD CHAPEL EN LE FRITH DERBYSHIRE

Drawing Title: LANDSCAPE SCHEME

Scale: 1:200

Date: NOV 2012 | Drawn by: PS

Drg No.: 582/B | Rev.:

A PRODUCT OF THE UNO RANGE-ARCHITECT CAT. No 7511

594 x 841mm A1