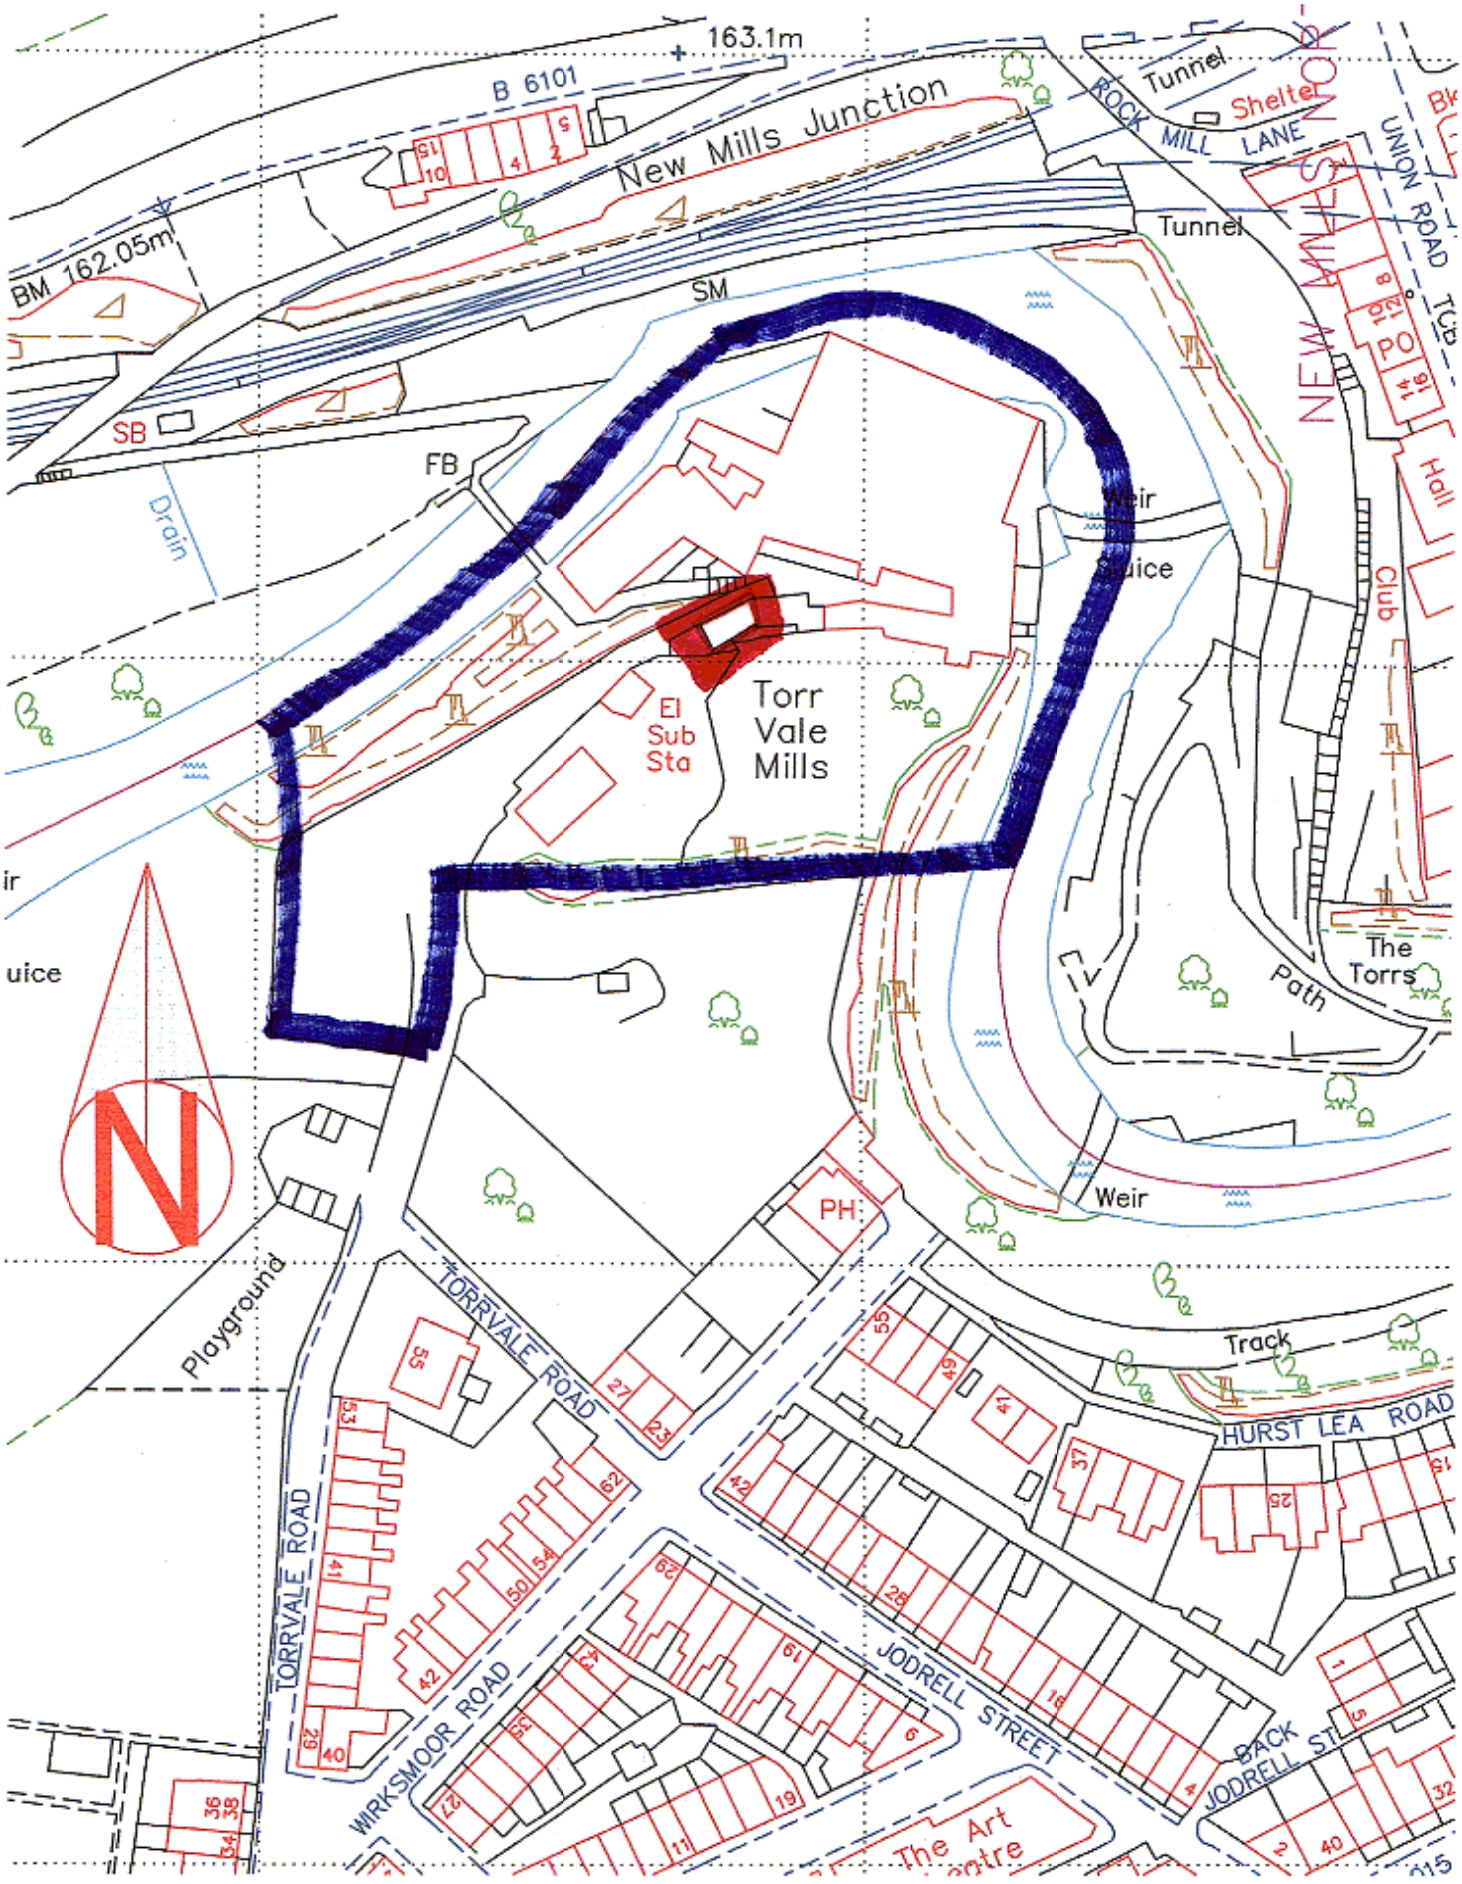

LOCATION PLAN

Torr Vale Mills, New Mills.

Scale 1:1250