

FRONT ELEVATIONS TO YARD & MILL ACCESS ROAD

END ELEVATION house K



END ELEVATION [RIVER GOYT]

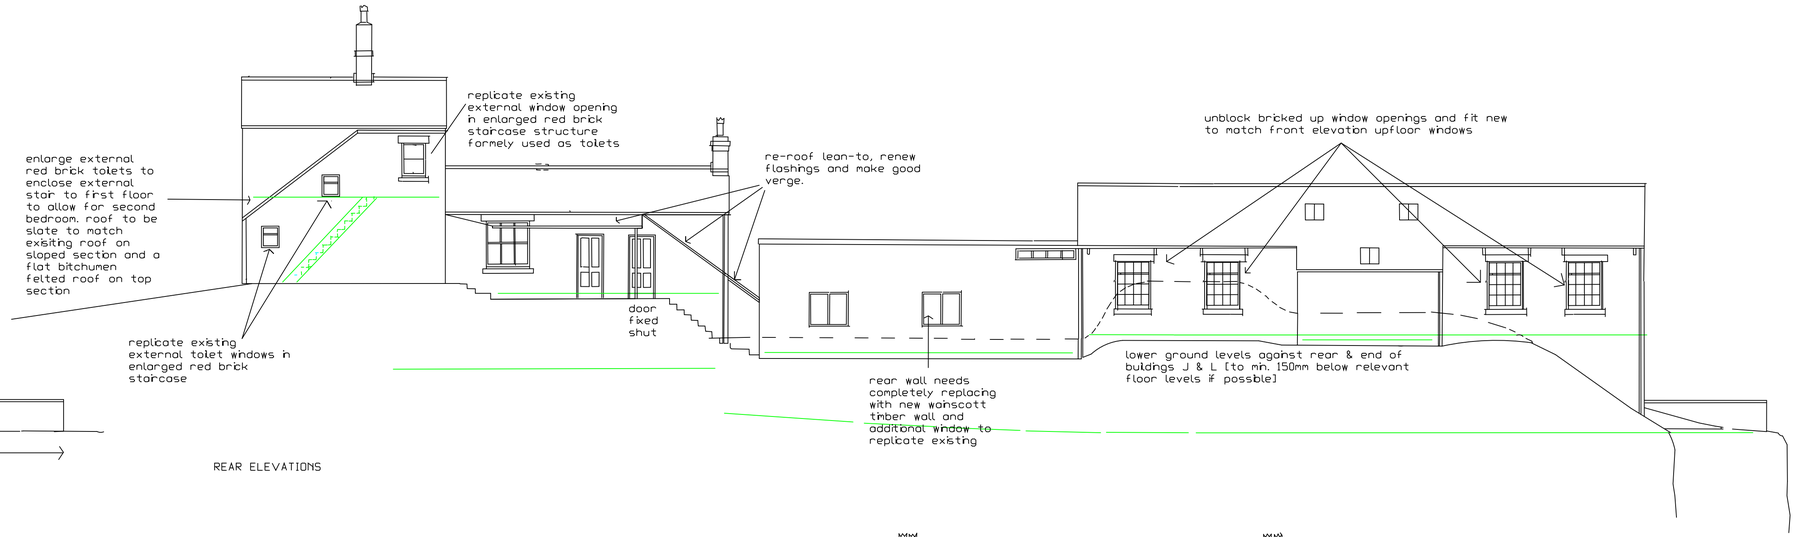

REAR ELEVATIONS

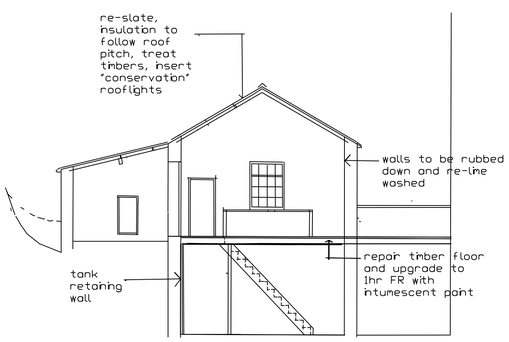

SECTION A-A workshop J

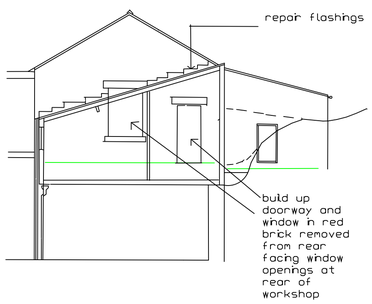

SECTION B-B open store L

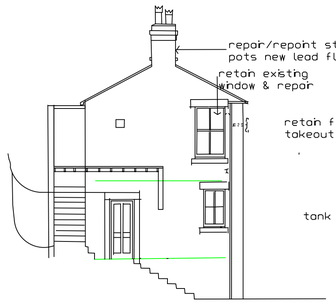

SECTION C-C

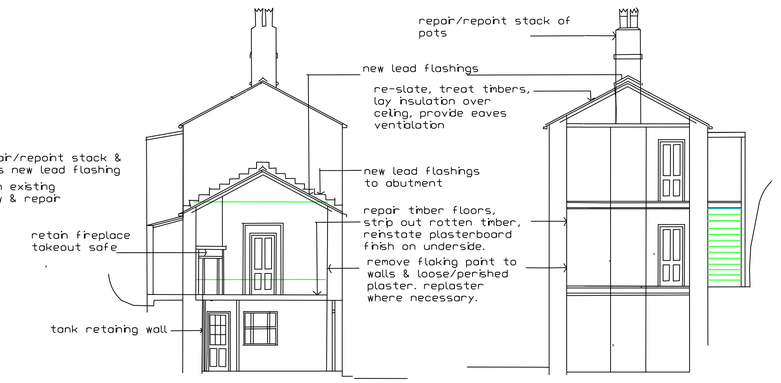

SECTION D-D office I

SECTION E-E house K

Elevations & sections as Proposed Bldgs I, J, K & L Torr Vale Mill

1:100@A1 NOV2012

DWG NO. SK09 Rev04