
EXISTING SIDE ELEVATION

HPK/2012/0680
04 DEC 2012

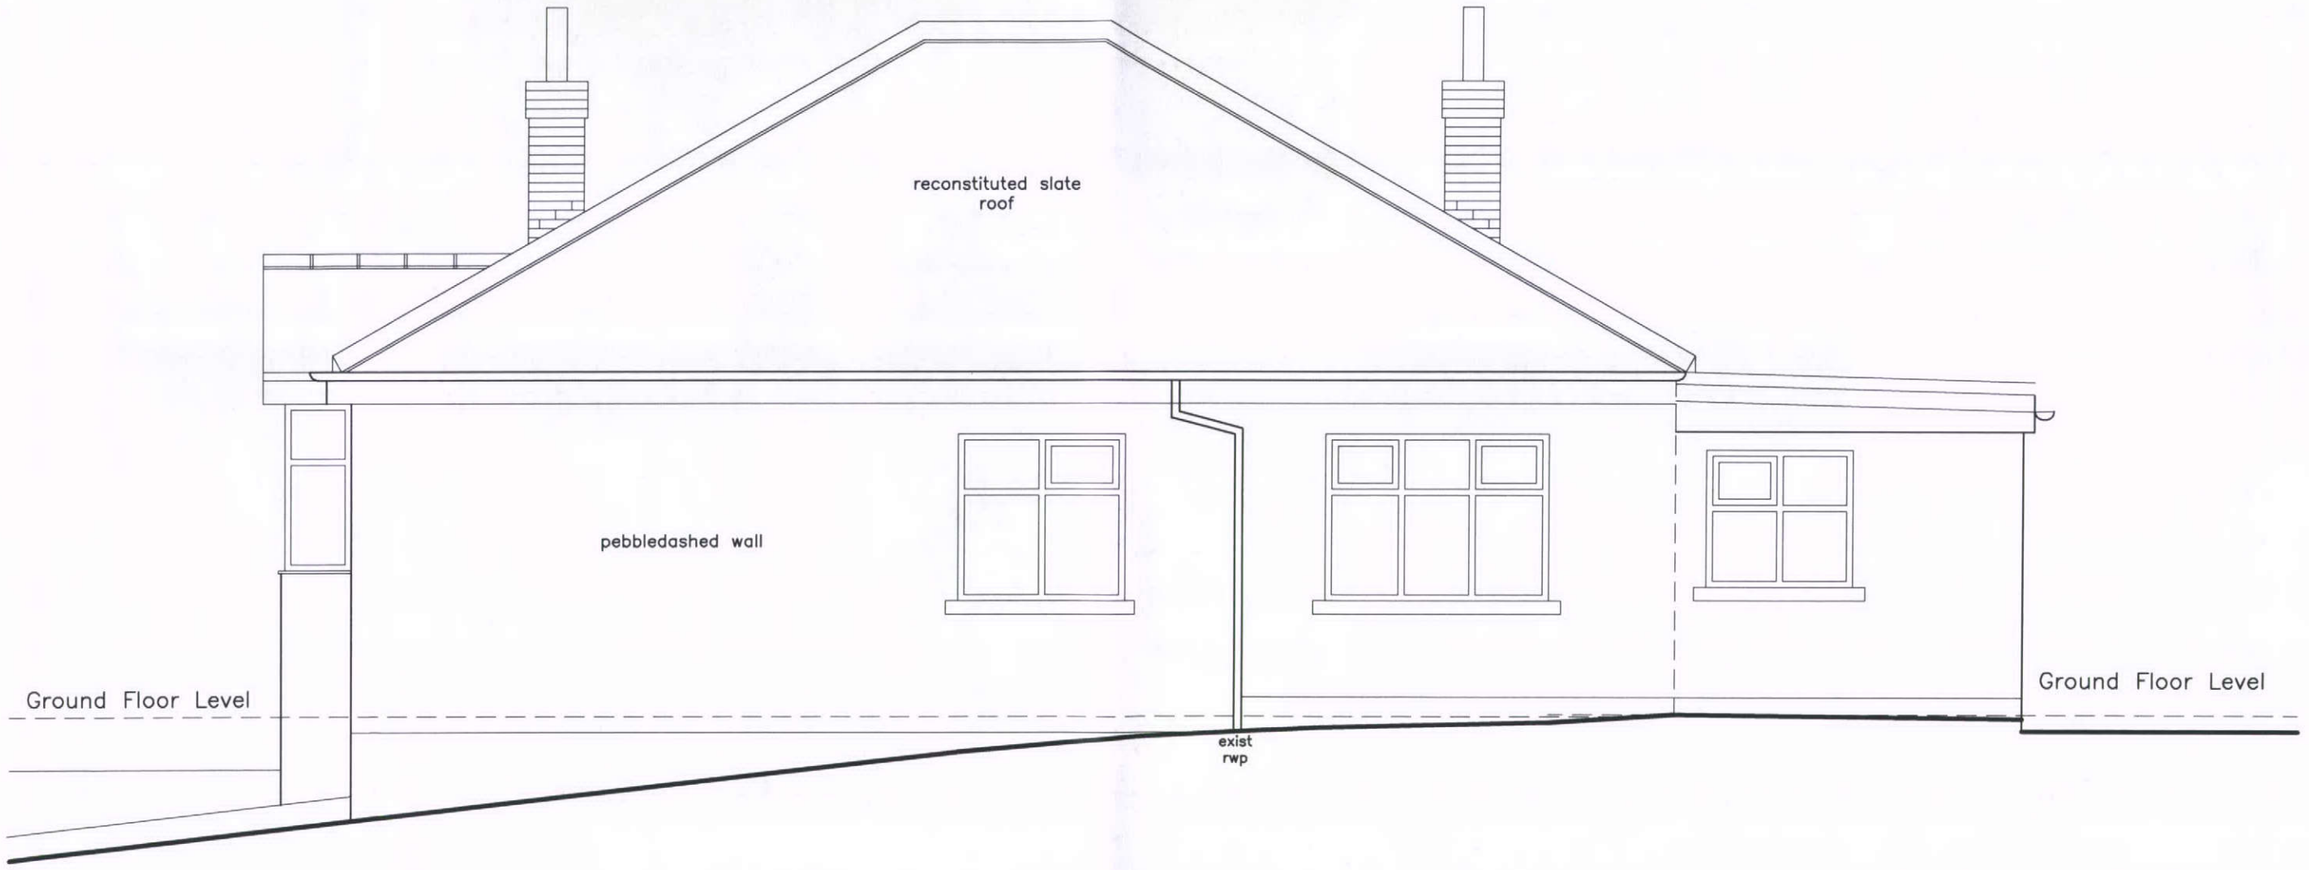

DINING ROOM EXTENSION
19 NETHERFIELD ROAD, CHAPEL-EN-LE-FRITH,SK23 0PN.

DATE: NOVEMBER 2012 SCALE: 1: 50