
HPK/2012/0680
04 DEC 2012

PROPOSED GROUND FLOOR PLAN
Rev A.

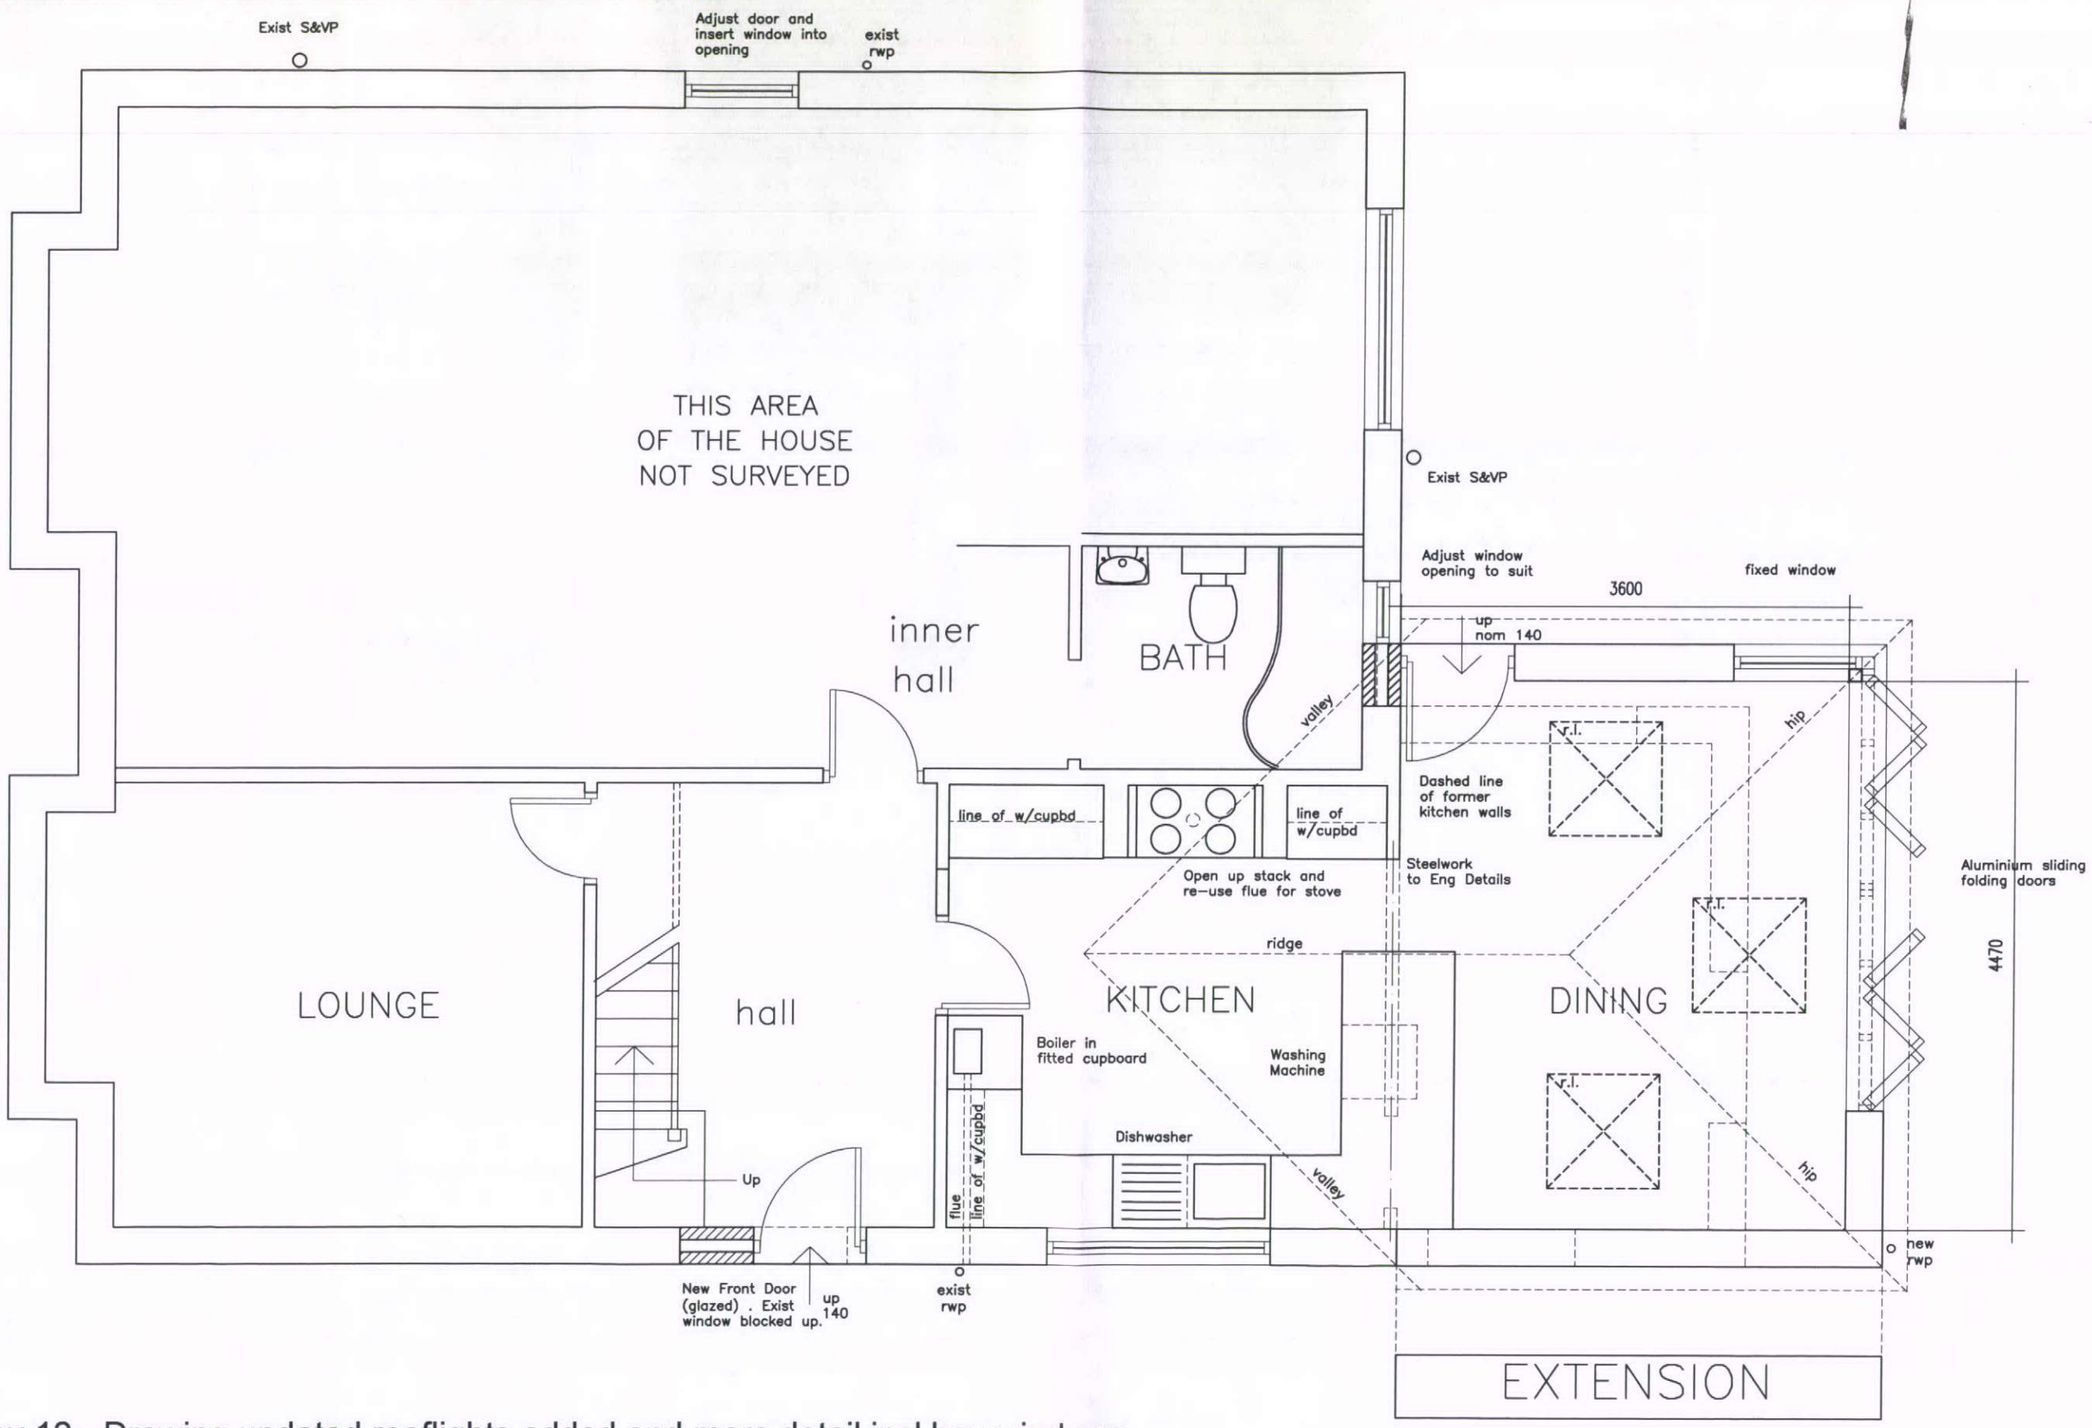

Rev A - Nov 12 - Drawing updated rooflights added and more detail incl bay windows

DINING ROOM EXTENSION
19 NETHERFIELD ROAD, CHAPEL-EN-LE-FRITH, SK23 0PN.

SCALE: 1: 50

DATE: AUGUST / SEPTEMBER 2012