
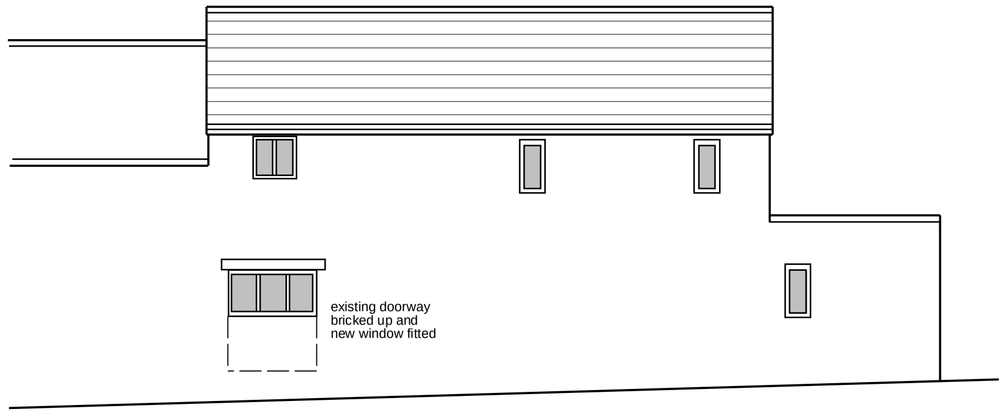



EAST FROM ALLEY

Scale 1:100

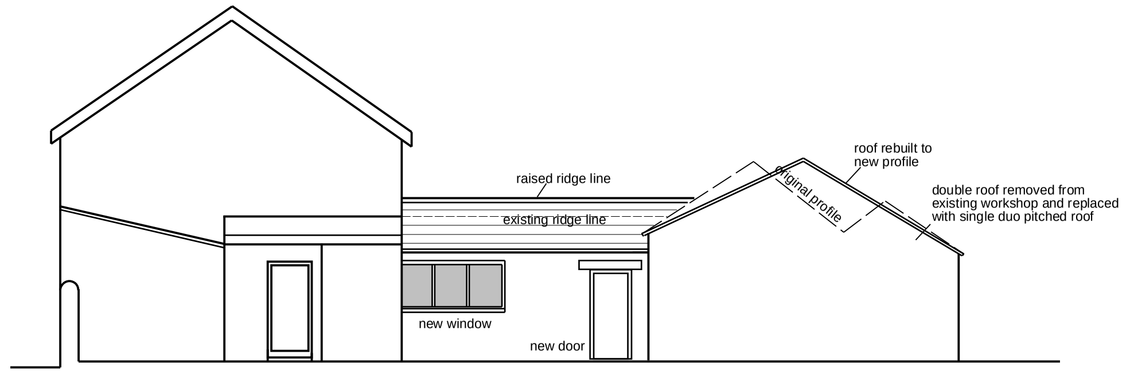


NORTH FROM ODDFELLOWS COTTAGES

Scale 1:100

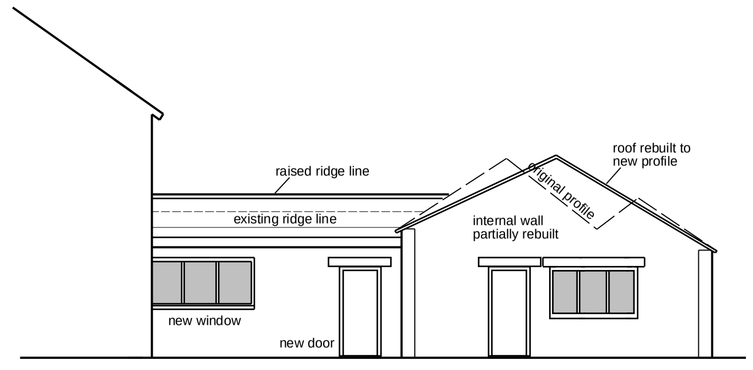


NORTH FROM YARD

Scale 1:100

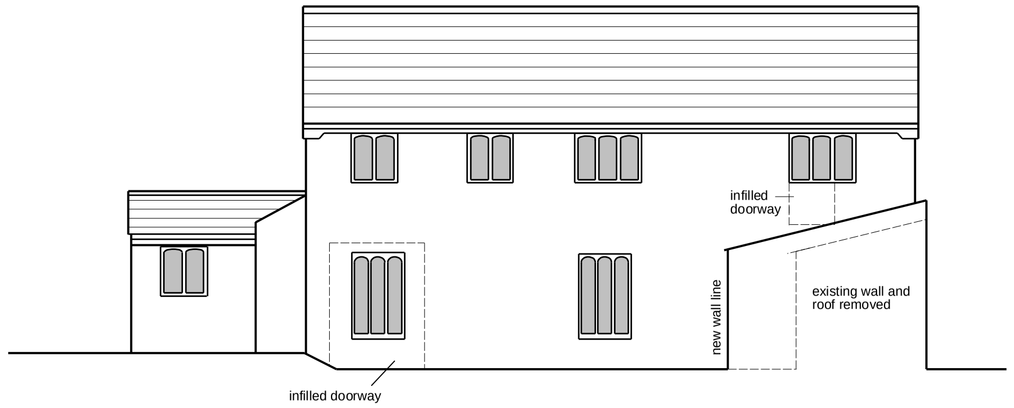


WEST FOM YARD

Scale 1:100

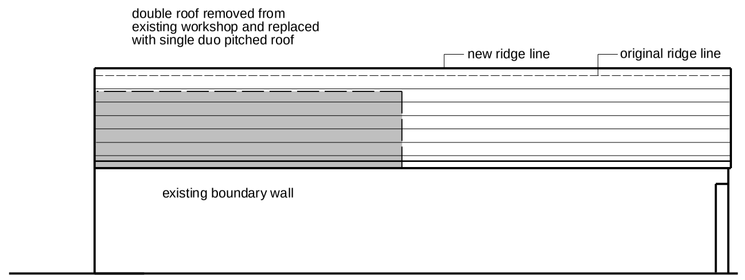


WEST FROM MARKET STREET REAR

Scale 1:100

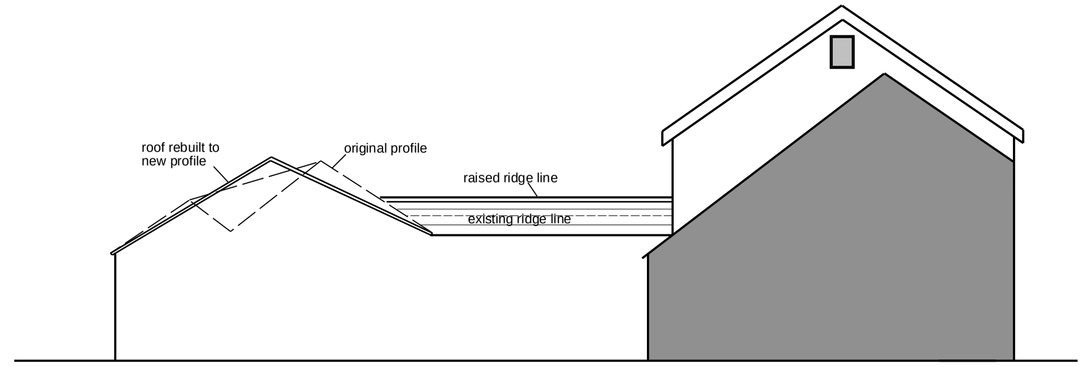


SOUTH FROM LADDER COTTAGE

Scale 1:100

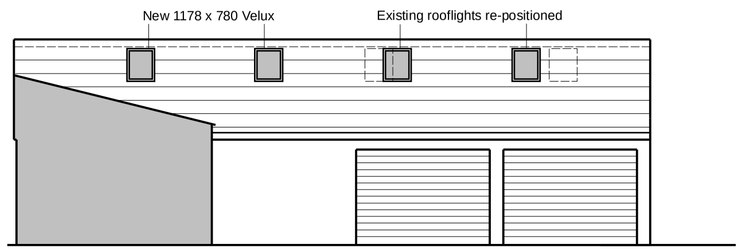


EAST FROM YARD


Scale 1:100

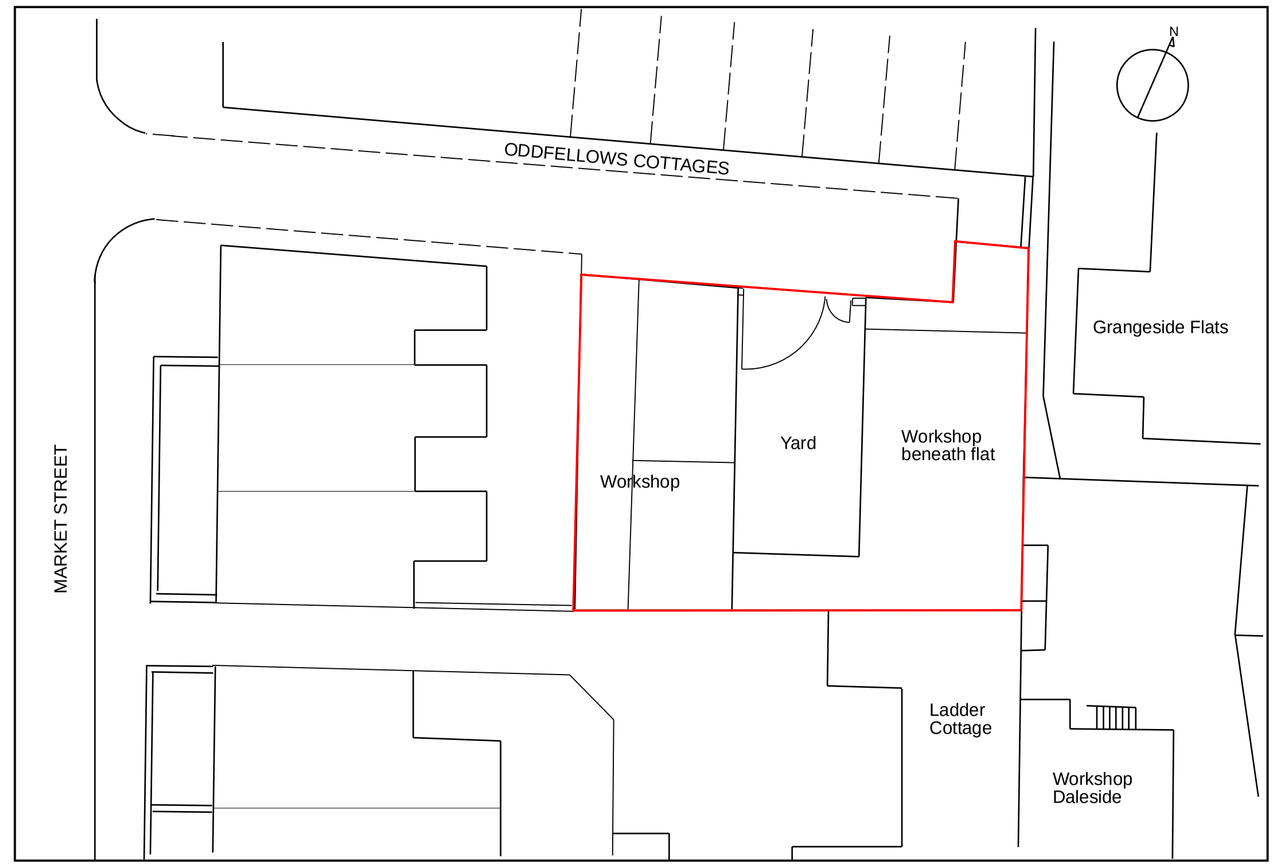

PLAN


Scale 1:200

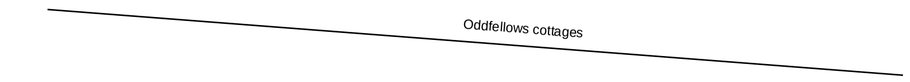

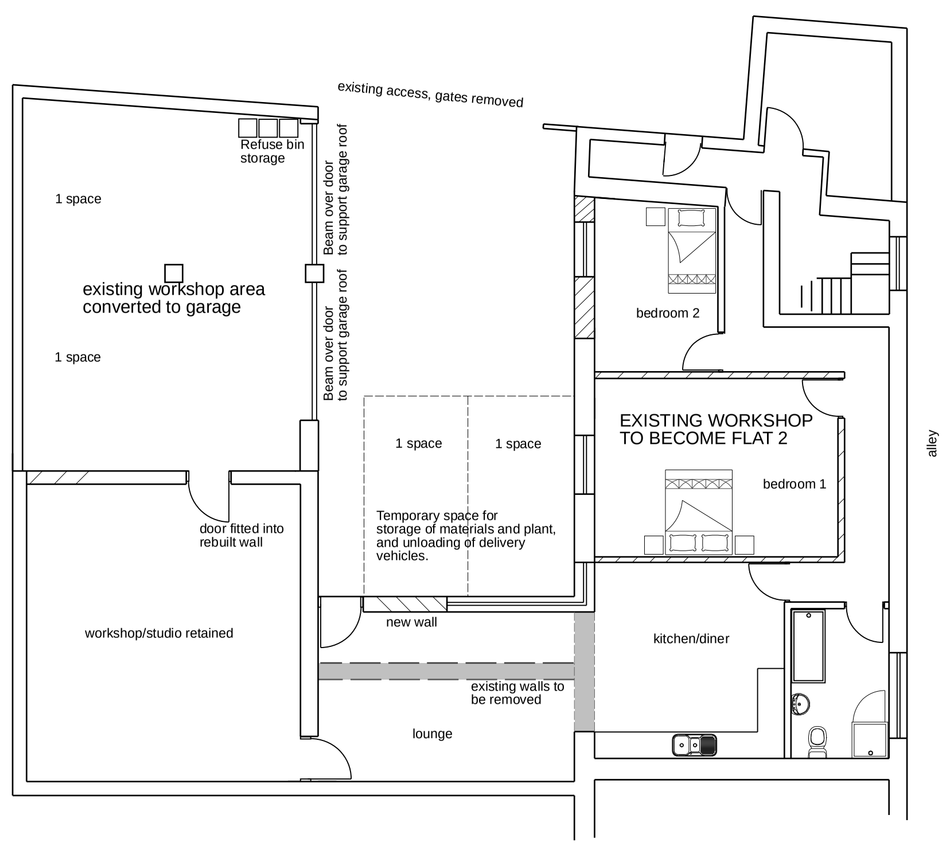

GROUND FLOOR

Scale 1:100

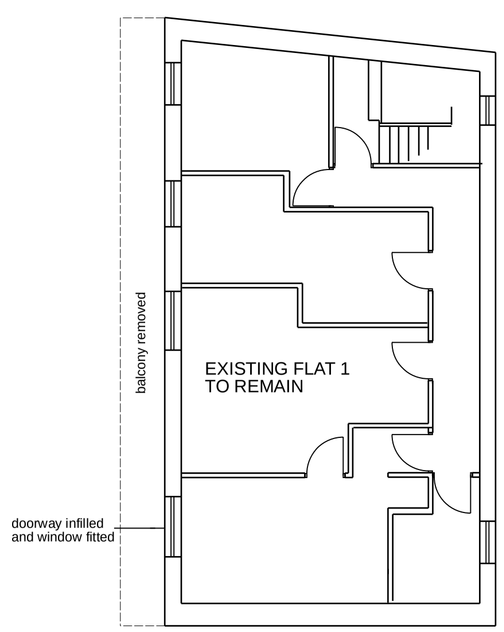

FIRST FLOOR

Scale 1:100

Kingfisher Consulitng . Barley Castle Yard . Market Street
Hayfield . High Peak . SK22 2EP
t : 01663 741312 . f : 08701 314559 . e : jb@kingfisher1.net

Project : 2203 Oddfellows Workshop and Flat

Drawing : 2203.05 Plans and elevations with rooflights

Drawn :	Checked :	Approved :
JB		JB
Revision :	Date :	Scale :
	Dec 2012	As shown @ A1

This document is designed for negotiations with the relevant authorities under the Building Act, Town and Country Planning Acts, and any other relevant legislation. The information contained herein may also be subject to approval under the relevant Acts. All dimensions and any information contained herein must be checked for accuracy on site prior to commencement of any building works.