




Existing Rear Elevation

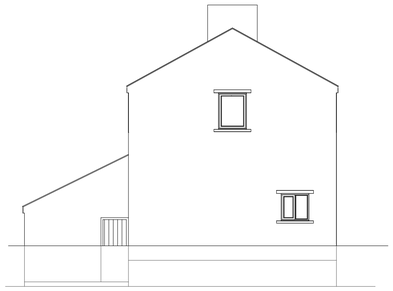

Existing Side Elevation

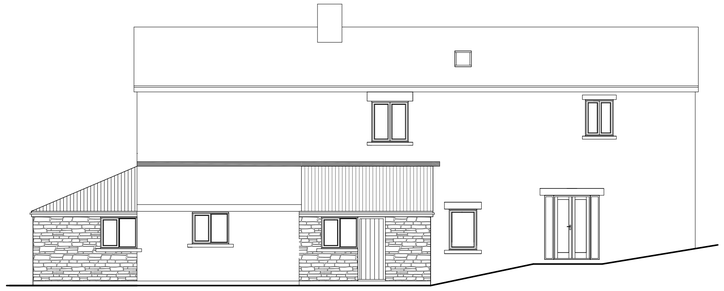

Proposed Rear Elevation

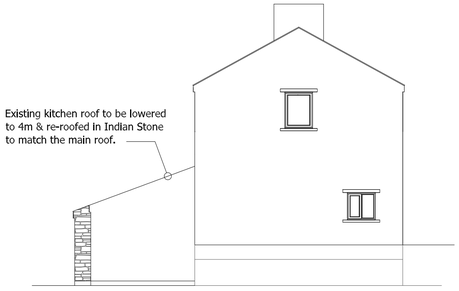


Proposed Side Elevation




Existing Front Elevation




Existing Side Elevation





Proposed Front Elevation

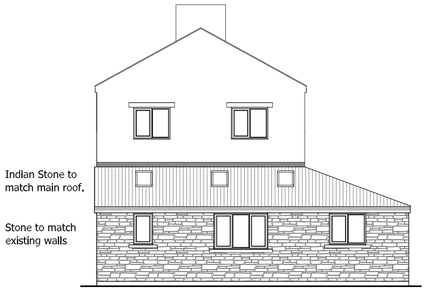



Proposed Side Elevation

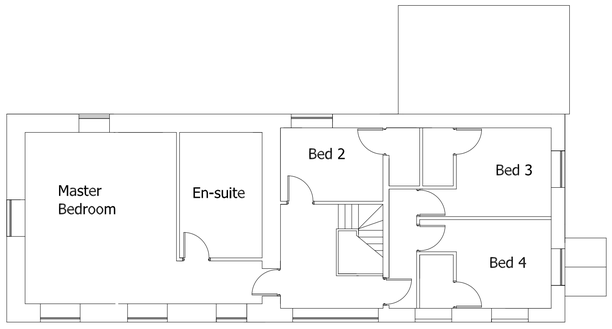



Existing First Floor & Part Roof Layout

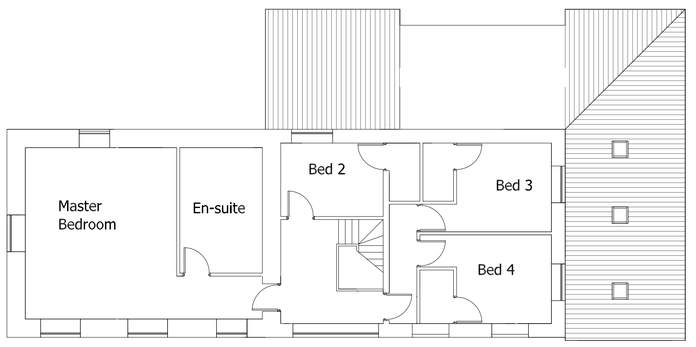


Proposed First Floor & Part Roof Layout

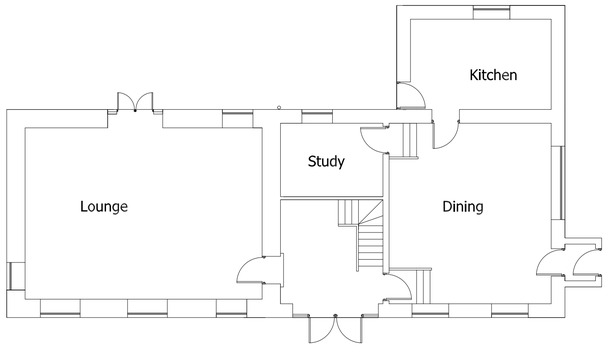


Existing Ground Floor Layout

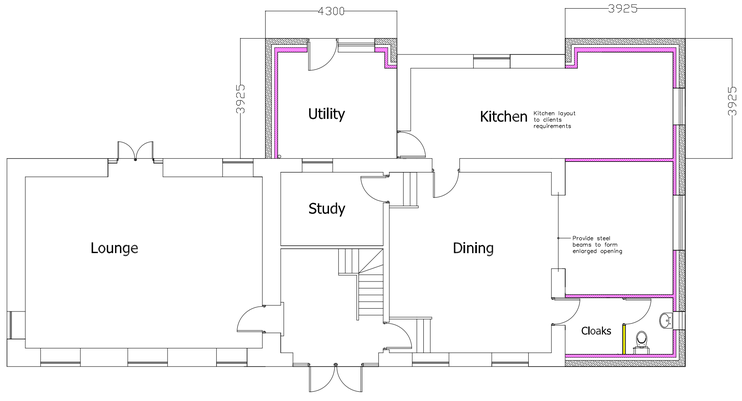


Proposed Ground Floor Layout

This drawing has been prepared for the purpose of obtaining Planning & Building Regulation Approval only.

The copyright of this drawing is vested in Philip Kelsall Associates and must not be reproduced in any form without written consent

**Philip Kelsall Associates**
Architectural & Building Consultants
Manorial House
5 Woodcock Lane Mow Cop ST7 3NG
Tel : 01782 698516
Mob : 07889 364105
e : phil_kelsall@hotmail.com

Project
Ollerset Farm
New Mills
High Peak

Client
Mr P Kitching

| | |
|---|---|
| Project Extensions & Internal Alts | Drawing Title OF/01/03 |
| Date Nov. 2012 | |
| Scale 1:100 @ A1 Paper | Drawing Title Proposals (PD) |