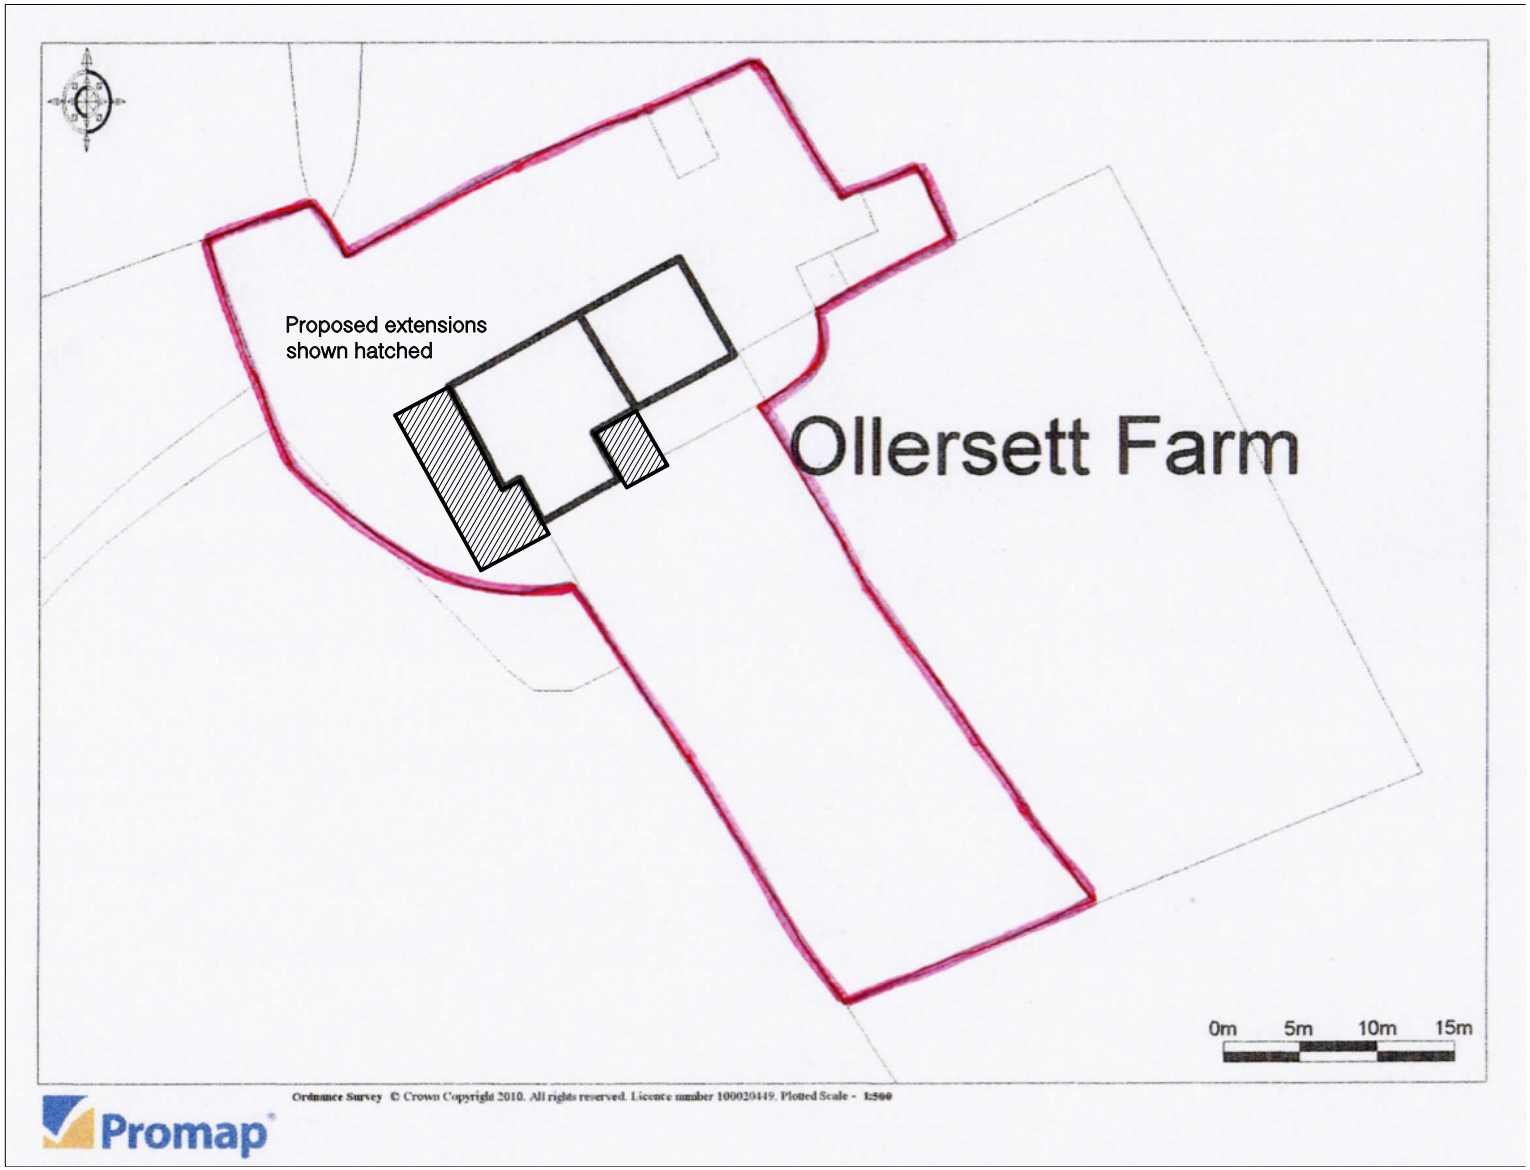


Philip Kelsall Associates

Architectural & Building Consultants

Manorial House
5 Woodcock Lane Mow Cop ST7 3NG
Tel : 01782 698516
Mob : 07889 364105

e : phil_kelsall@hotmail.com

Project

Ollerset Farm
New Mills
High Peak

Client

Mr P Kitching

Project	Extensions & Internal Alts	Drawing Title	OF/01/02
Date	Nov. 2012	Drawing Title	
Scale	1:500 @ A4 Paper	Drawing Title	Site Plan