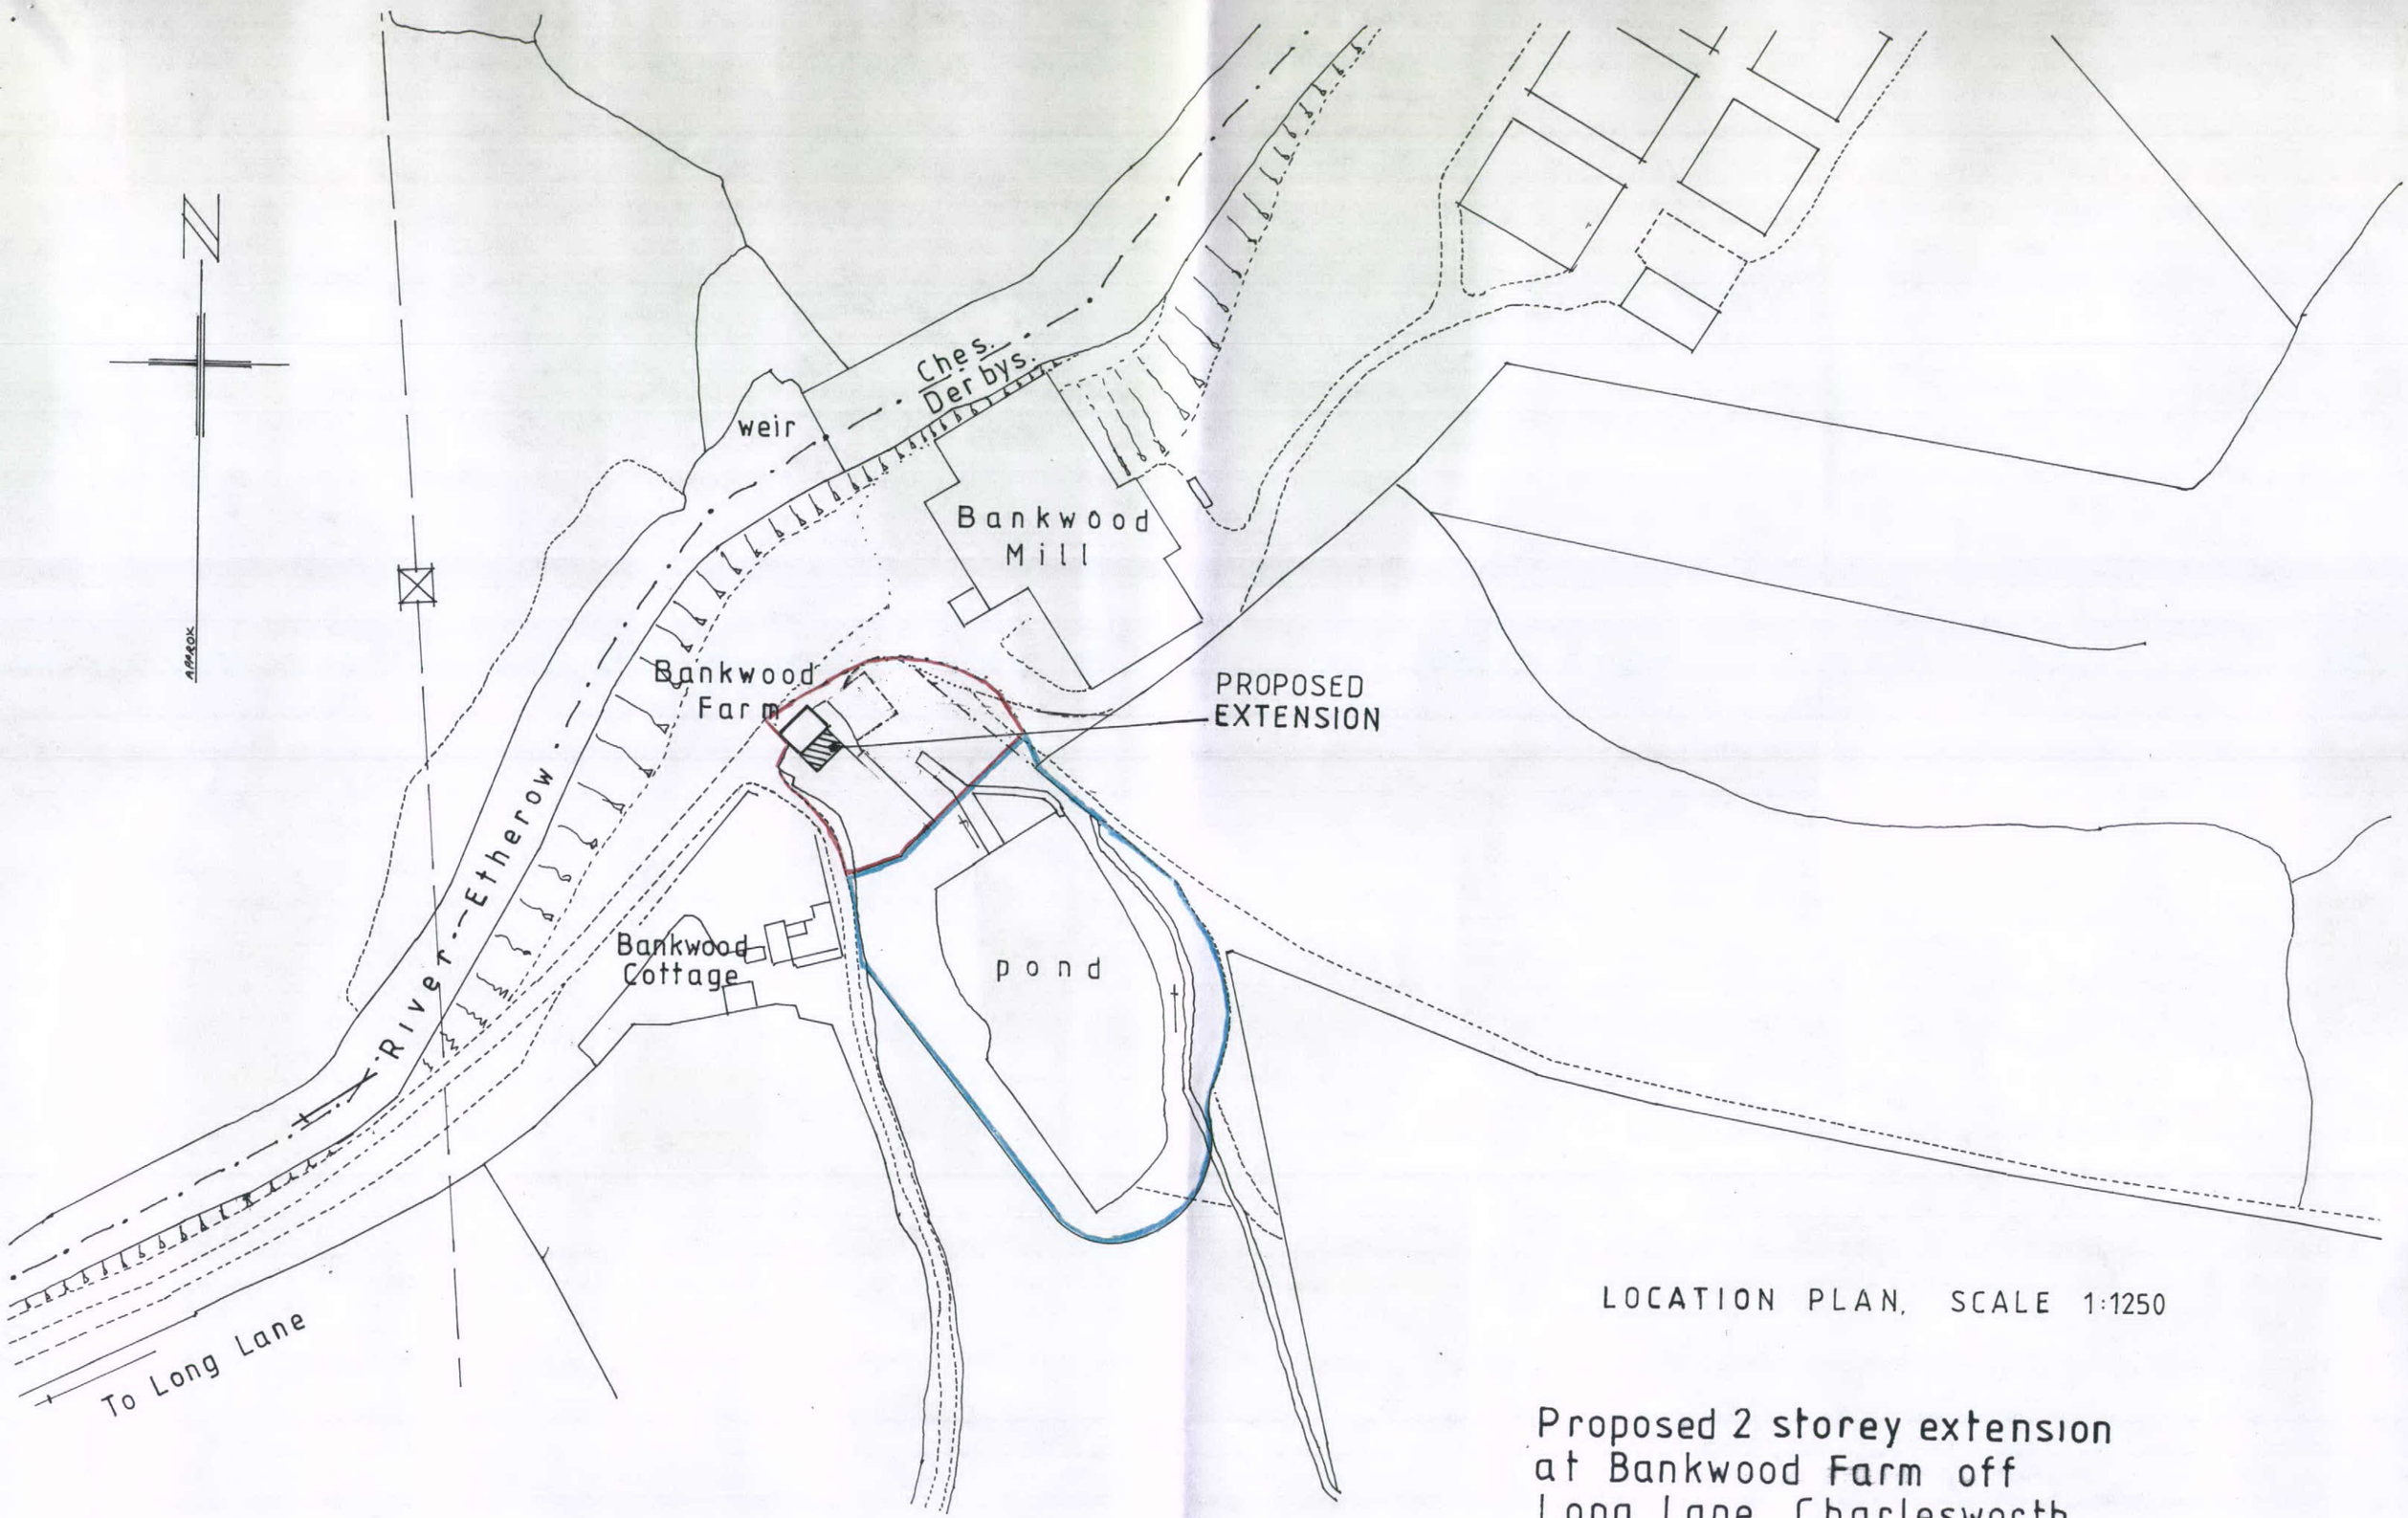


LOCATION PLAN, SCALE 1:1250

Proposed 2 storey extension
at Bankwood Farm off
Long Lane Charlesworth
High Peak Derbyshire SK13 5ER

Dwg 4 of 4 08·11·2012