




EXISTING REAR ELEVATION

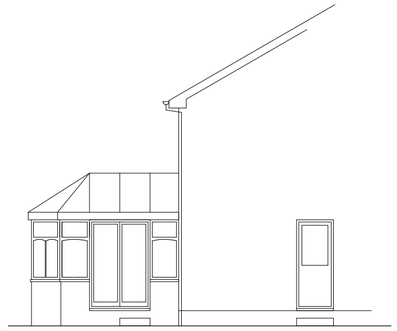

EXISTING SIDE ELEVATION

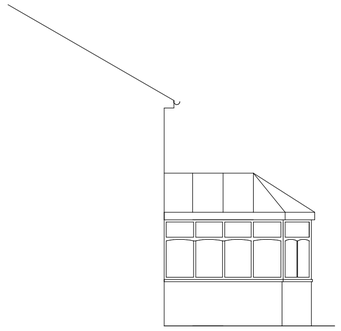

EXISTING SIDE ELEVATION

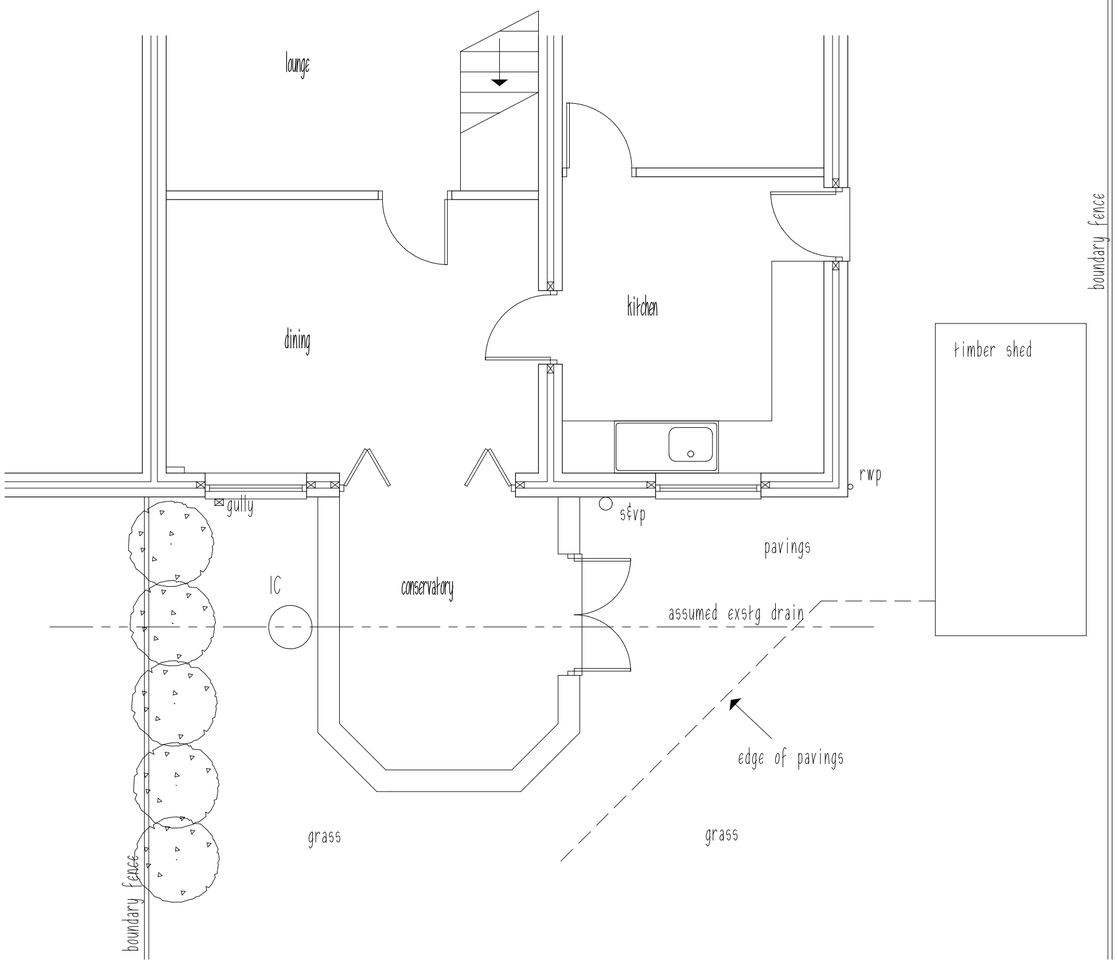

EXISTING GROUND FLOOR PLAN

THIS DRAWING IS NOT TO BE COPIED OR REPRODUCED
WITHOUT THE PRIOR WRITTEN CONSENT OF PLANMART LTD.

PLANMART

Client:

Mr & Mrs Gaspar,
5 Arundel Grange, Glossop.

Project:

Proposed single storey rear orangery.

Title:

Existing plan and elevations.

Scale: 1:50 & 1:100. A2 sheet.

Drawn:	Date:
MH	Nov 2012
Project no.:	Drawing no.:
2476	2476-1

PLANMART LIMITED
53A High St. West, Glossop,
Derbyshire SK13 8AZ.
Tel: 01457 863153 E mail: planmart@btconnect.com