




PROPOSED REAR ELEVATION

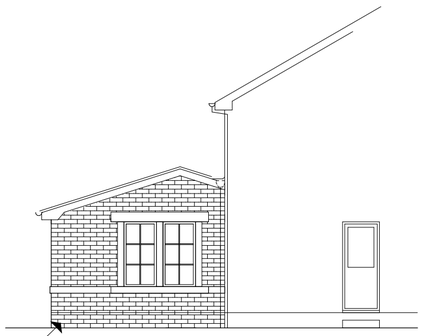


PROPOSED SIDE ELEVATION

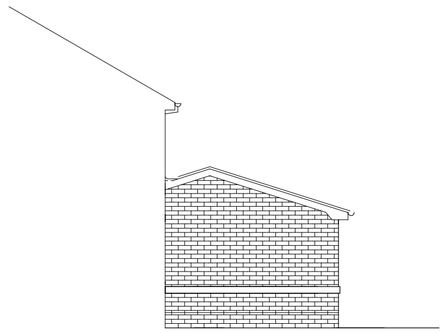

PROPOSED SIDE ELEVATION

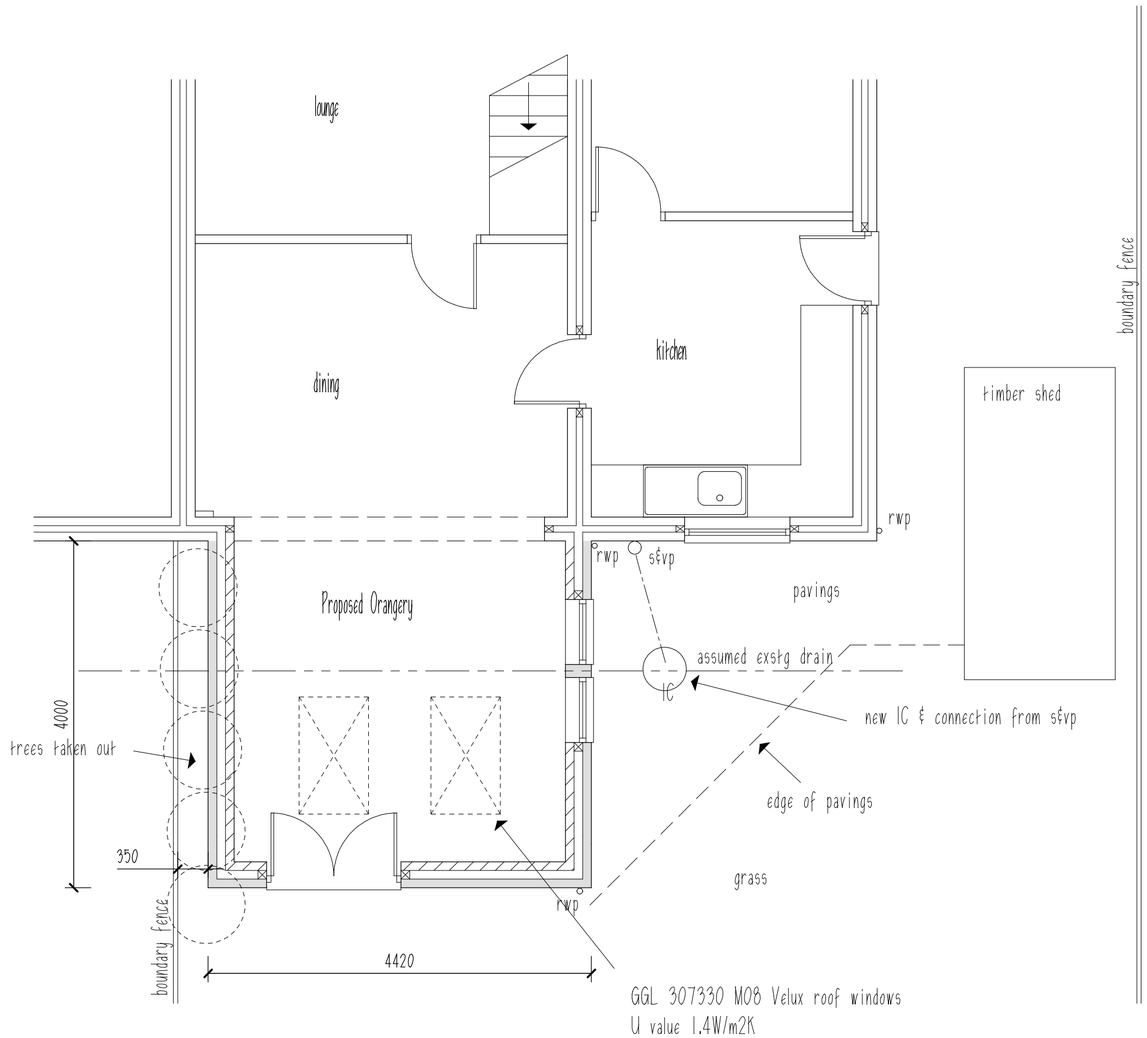

PROPOSED GROUND FLOOR PLAN

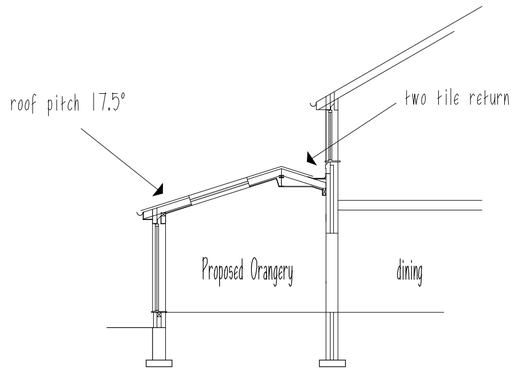

CROSS SECTION

External Construction materials:
Roof:
Marley Modern conc interlocking tiles to match exstg.
Walls:
Brick to match exstg. incorporating recessed brick panel at GL.
Doors/Windows:
PVCu double glazed units: colour to clients choice.
Fascia/Soffits/Barge boards:
PVCu, colour to match exstg.
Gutters/Downspouts:
Plastic to match exstg.

REVISIONS:
A. Amended to clients instruction. 4.12.12.

THIS DRAWING IS NOT TO BE COPIED OR REPRODUCED
WITHOUT THE PRIOR WRITTEN CONSENT OF PLANMART LTD.

PLANMART

Client:
Mr & Mrs Gaspar,
5 Arundel Grange, Glossop.

Project:
Proposed single storey rear orangery.

Title:
Proposed plan, section and elevations.

Scale: 1:50 & 1:100. A2 sheet.

Drawn:	Date:
MH	Nov 2012
Project no.: 2476	Drawing no.: 2476-2A

PLANMART LIMITED
53A High St. West, Glossop,
Derbyshire SK13 8AZ.
Tel: 01457 863153 E mail: planmart@btconnect.com