
PROPOSED FRONT ELEVATION



PROPOSED (EAST) ELEVATION

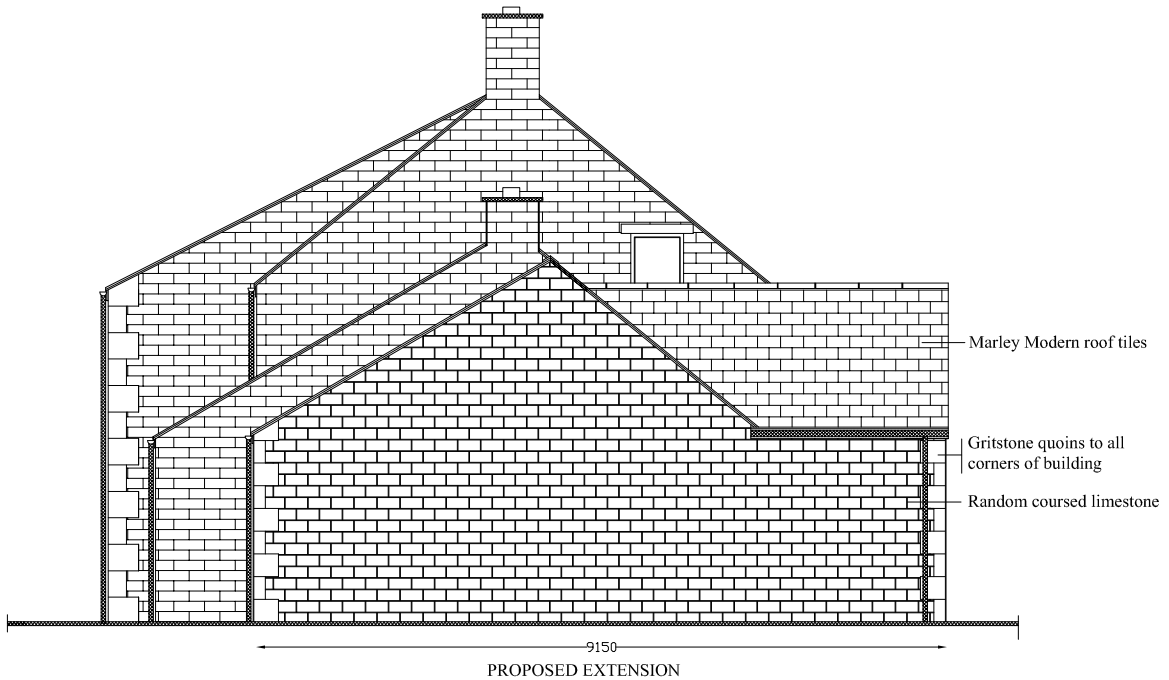

SCALE 1:100

DRAWING NO. 05