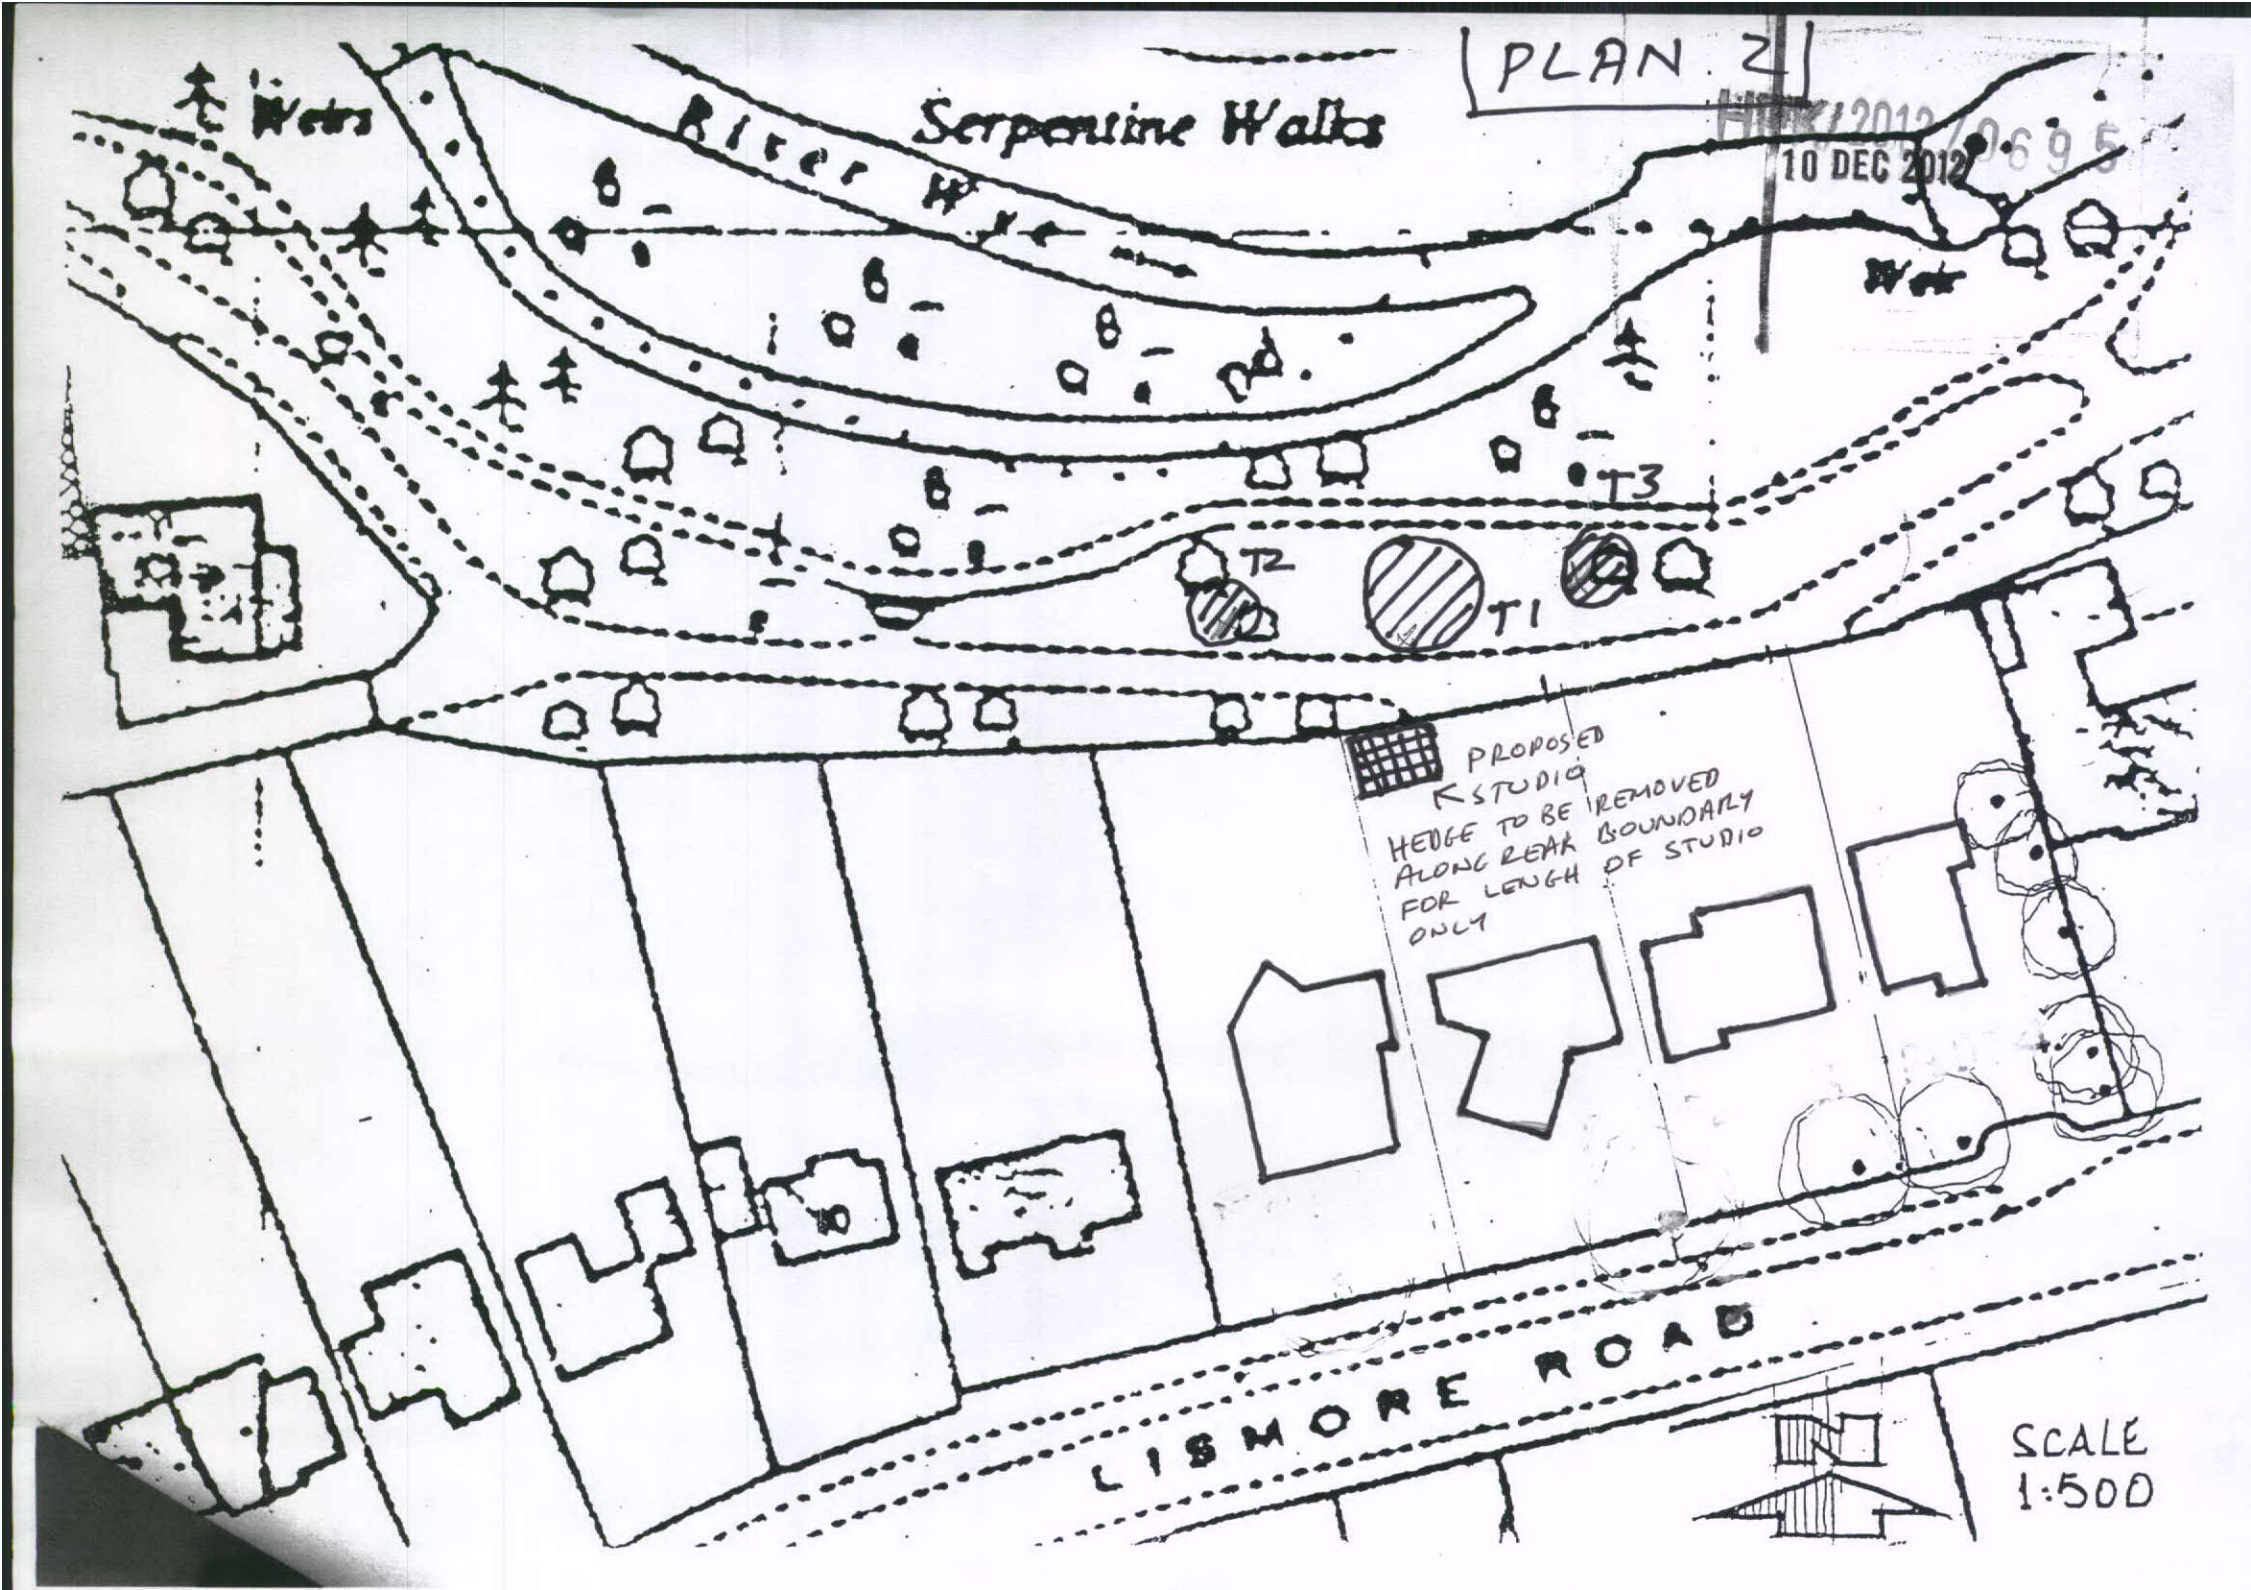
PLAN 2
HDC/2012/0695
10 DEC 2012
Weirs
Serpentine Walks
River Wye
Weir
T1
T2
T3
PROPOSED STUDIO
HEDGE TO BE REMOVED ALONG REAR BOUNDARY FOR LENGH OF STUDIO ONLY
LISMORE ROAD
SCALE 1:500