

PROPOSED HOME STUDIO


PLAN 3
HPK/2012/0695
Mr & Mrs PARSONS
18 DEC 2012
LISMORE ROAD
BOXTON

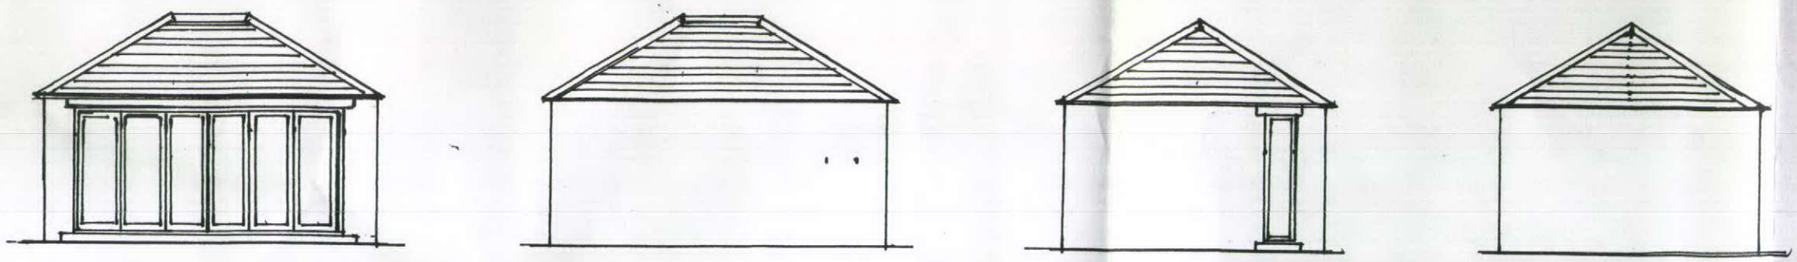

MATERIALS :-

WALLS :- RECLAIMED RANDOM COURSED 'DELPH' AS MAIN DWELLING WITH FULL FILL CAVITY INSULATION TO (0-25 U VALUE)
ROOF :- FRANVISA NATURAL SLATE COVERING AS MAIN DWELLING WITH VAULTED CEILING INSULATED TO (0-20 U VALUE)
DOORS & WINDOWS :- TIMBER CONSTRUCTION WITH LOW E GLAZING UNITS. (U VALUE MIN 1-20)
(DESIRED PV TILES)

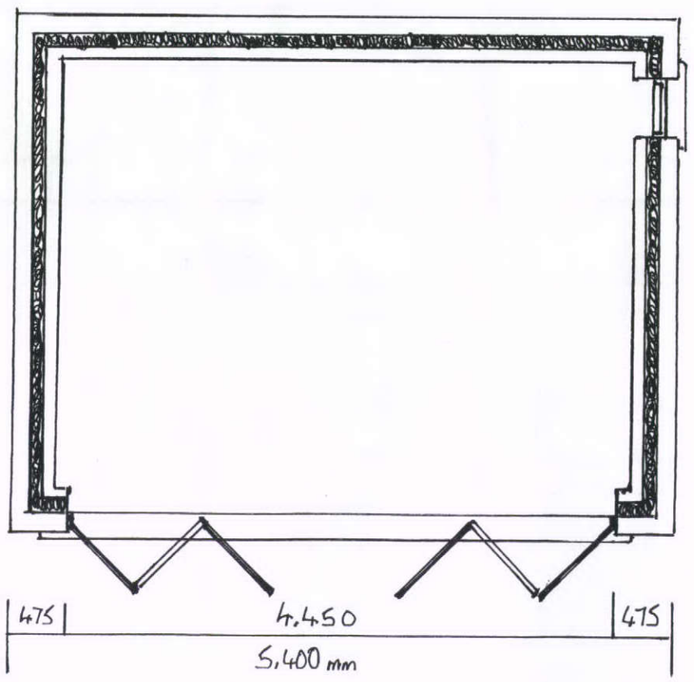

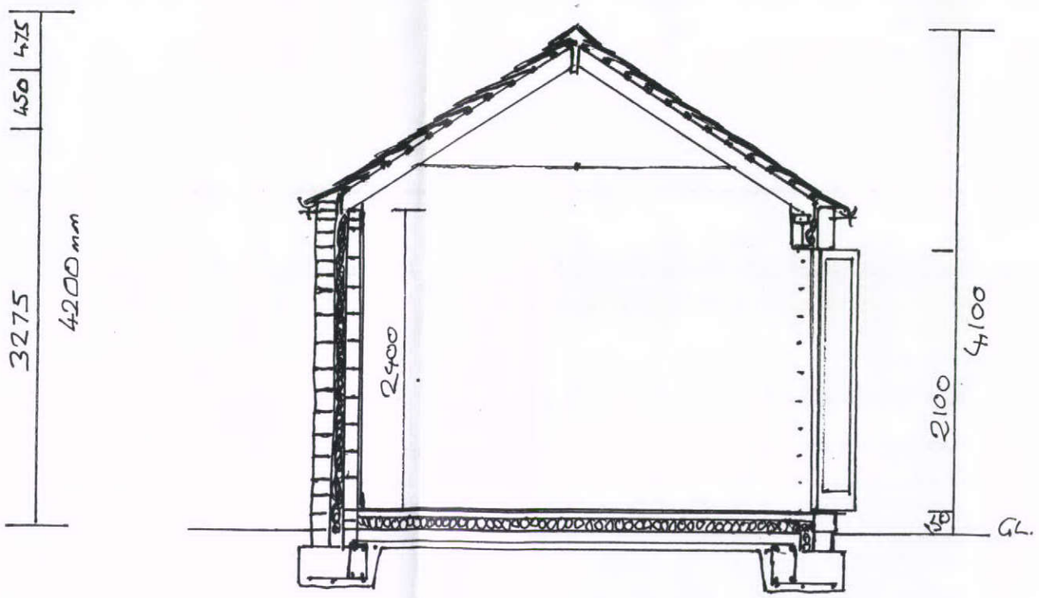

SCALE 1 TO 50/100