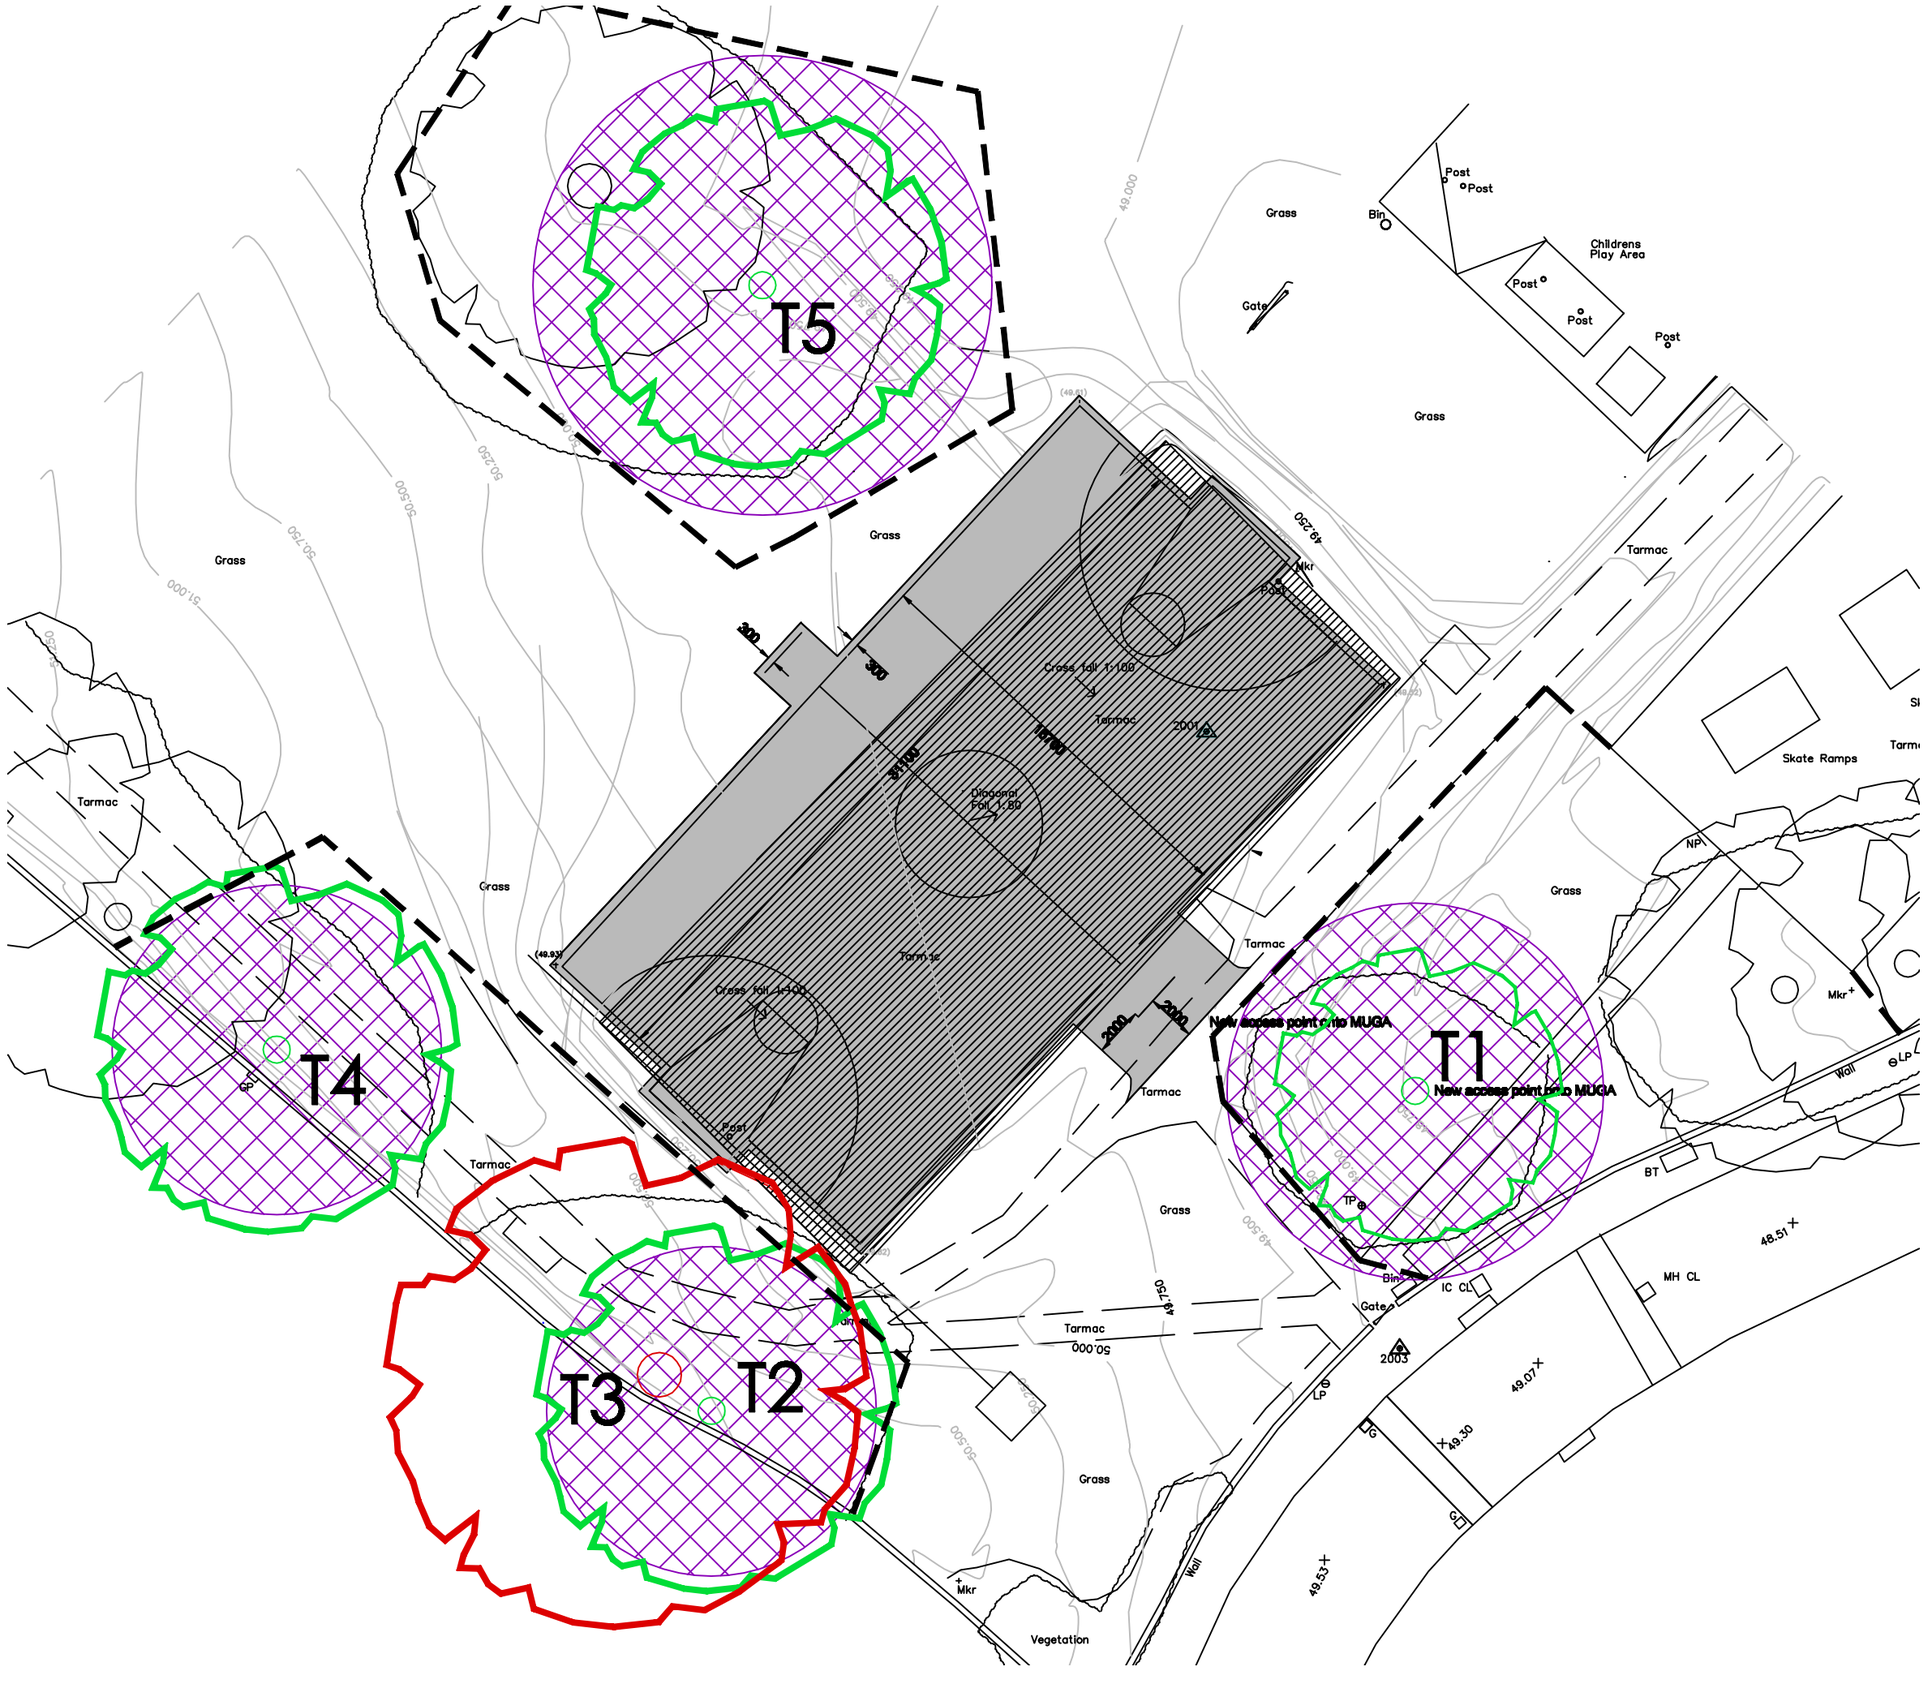


TREES NOT INCLUDED IN SURVEY

CATEGORY A TREES SURVEYED

CATEGORY R TREES SURVEYED

ROOT PROTECTION ZONE

PROTECTIVE FENCE TO BS5837:2005 DEFINES CONSTRUCTION EXCLUSION ZONE

NOTE:
DRAWING TO BE READ IN CONJUNCTION WITH TREE SURVEY AND PROTECTION PLAN REPORT

N

0 5 10 15 metres

Revision : -

Project:

MUGA -
CHAPEL EN LE FRITH
MEMORIAL PARK

Drawing:

TREE SURVEY + TREE PROTECTION PLAN

Drawing Number:

010/34/01

Scale:	Drawn	Date:
1:250@A3	GMcV	Nov 10

graeme mcvittie
BSc (Hons), PGDip, MICFor