
1 Garden Room Plan

1 : 100

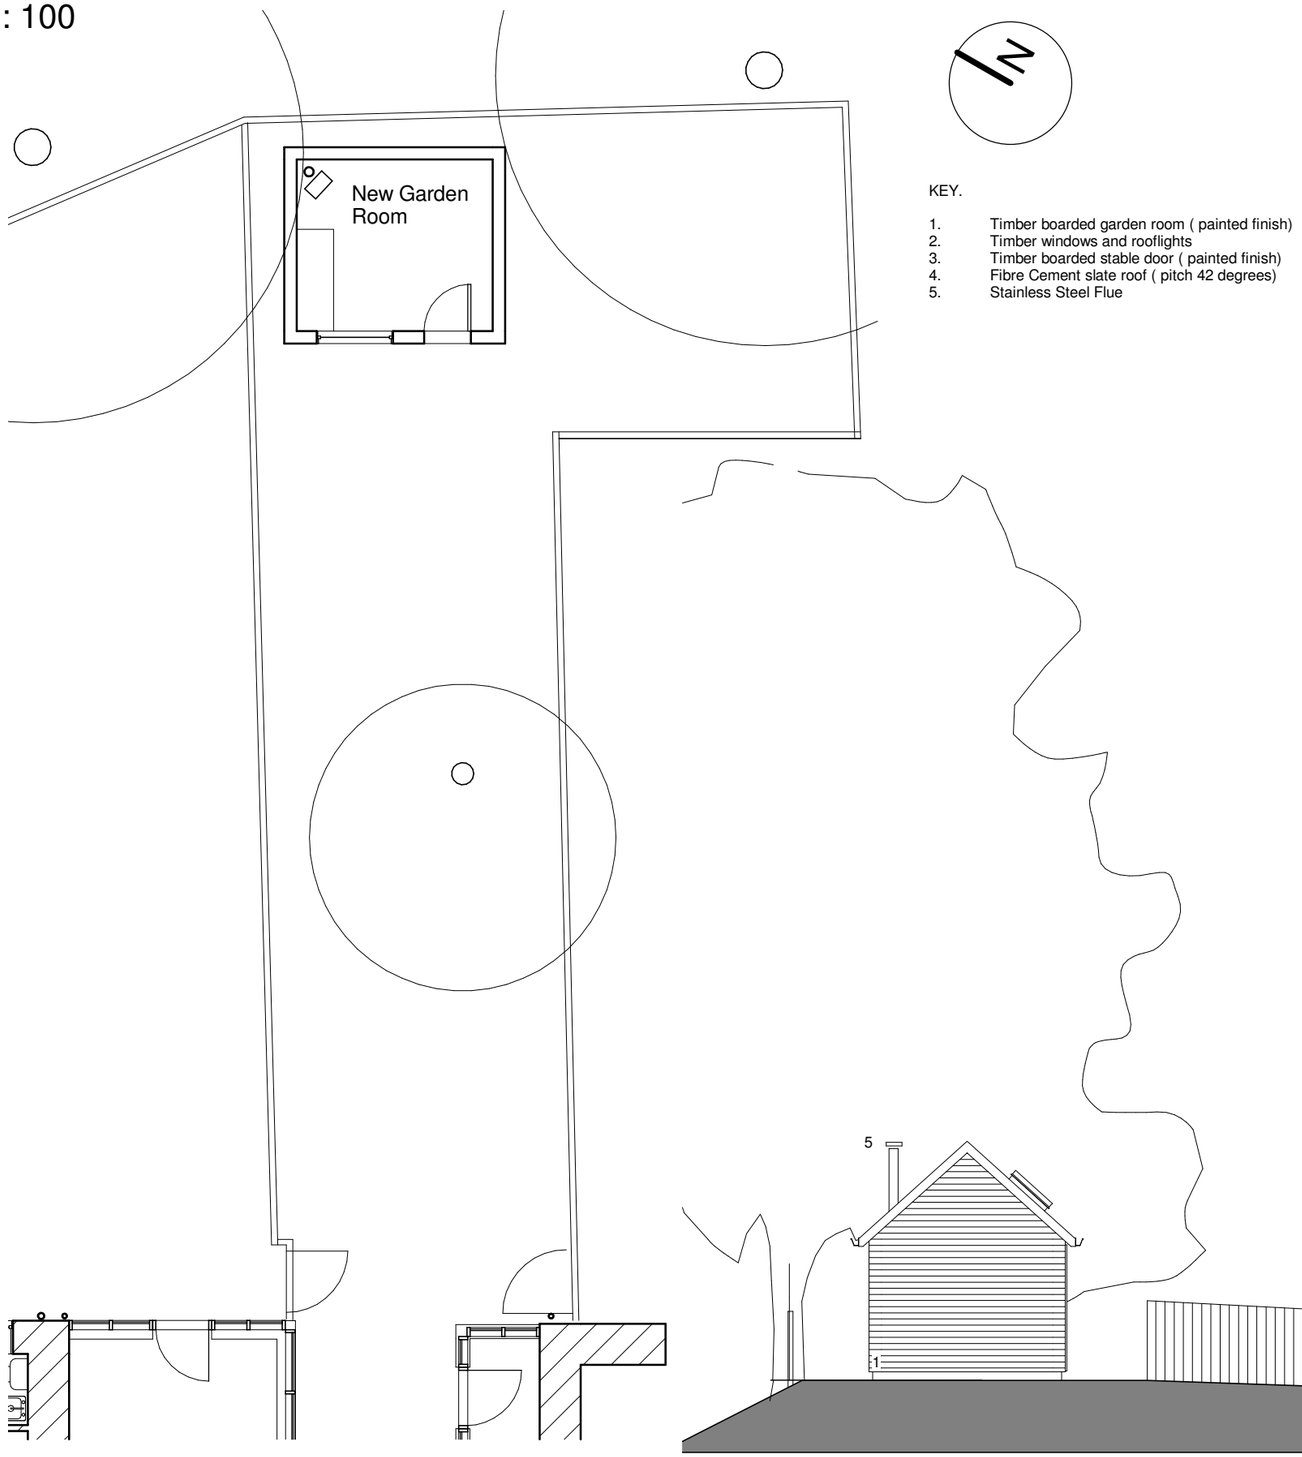


KEY.

1. Timber boarded garden room (painted finish)
2. Timber windows and rooflights
3. Timber boarded stable door (painted finish)
4. Fibre Cement slate roof (pitch 42 degrees)
5. Stainless Steel Flue

2 Front Elevation


1 : 100

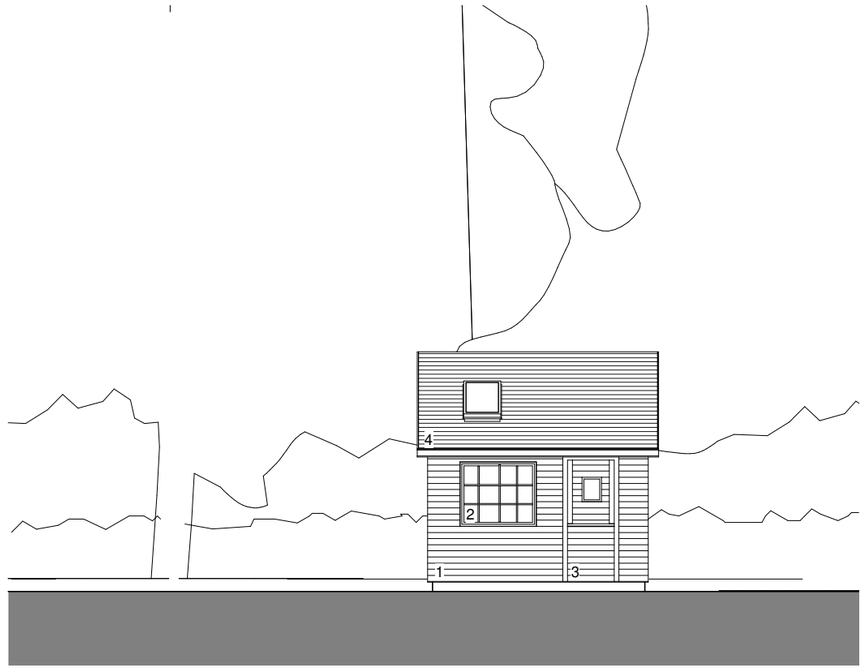

0 5 10 m

3 Side Elevation

1 : 100

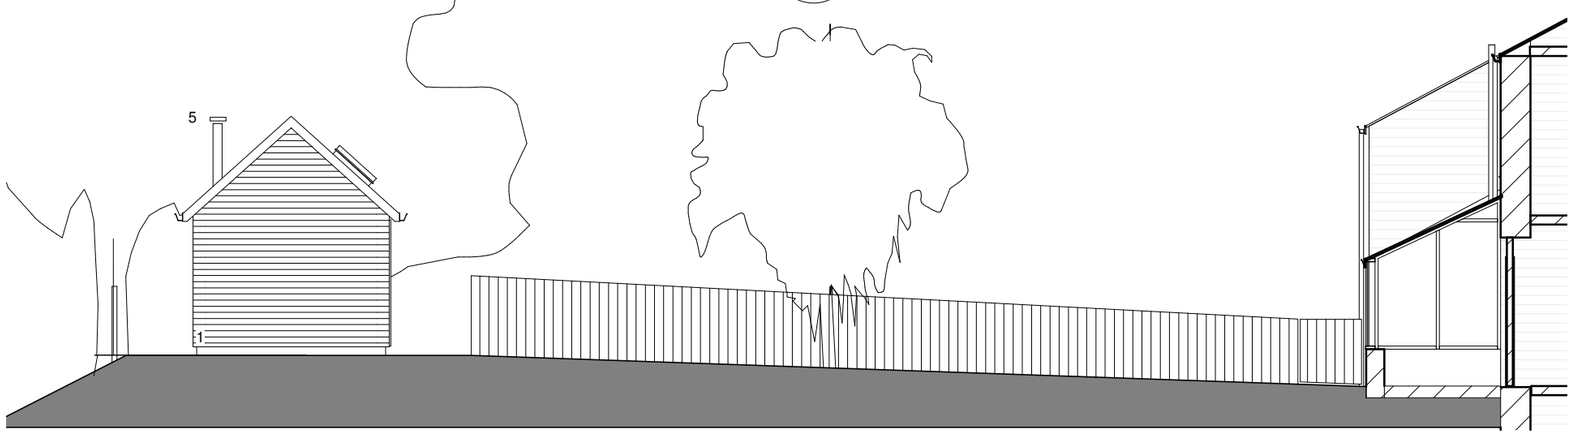

Poulter Architects ©

61 Low Leighton Road, New Mills, High Peak, SK22 4PJ
07792 116373
info@ poulterarchitects.co.uk
www.poulterarchitects.co.uk

Date	Rev	Revision / author/ checker
04.12.12	B	Updated following client comments. Planning Issue JNBP
06.12.12	C	Flue Added. JNBP

NOTES
The contractor is responsible for checking dimensions, tolerances and references. Verify any discrepancies with the architect before proceeding with the work.
Where an item is covered by drawings of different scales the larger scale drawing is to be worked to.
Do not scale from drawing. Figured dimensions to be worked to in all cases.

Purpose of Issue	Planning	**Drwg. no**	049/111	**Rev**	C
Project	56-57 Hyde Bank Road	**Drawn**	JNBP	**Checked**	Checker
Drawing	Proposed Garden Room 57	**Scale**	1 : 100@A3	**Date**	10/05/12

06/12/2012 10:50:18