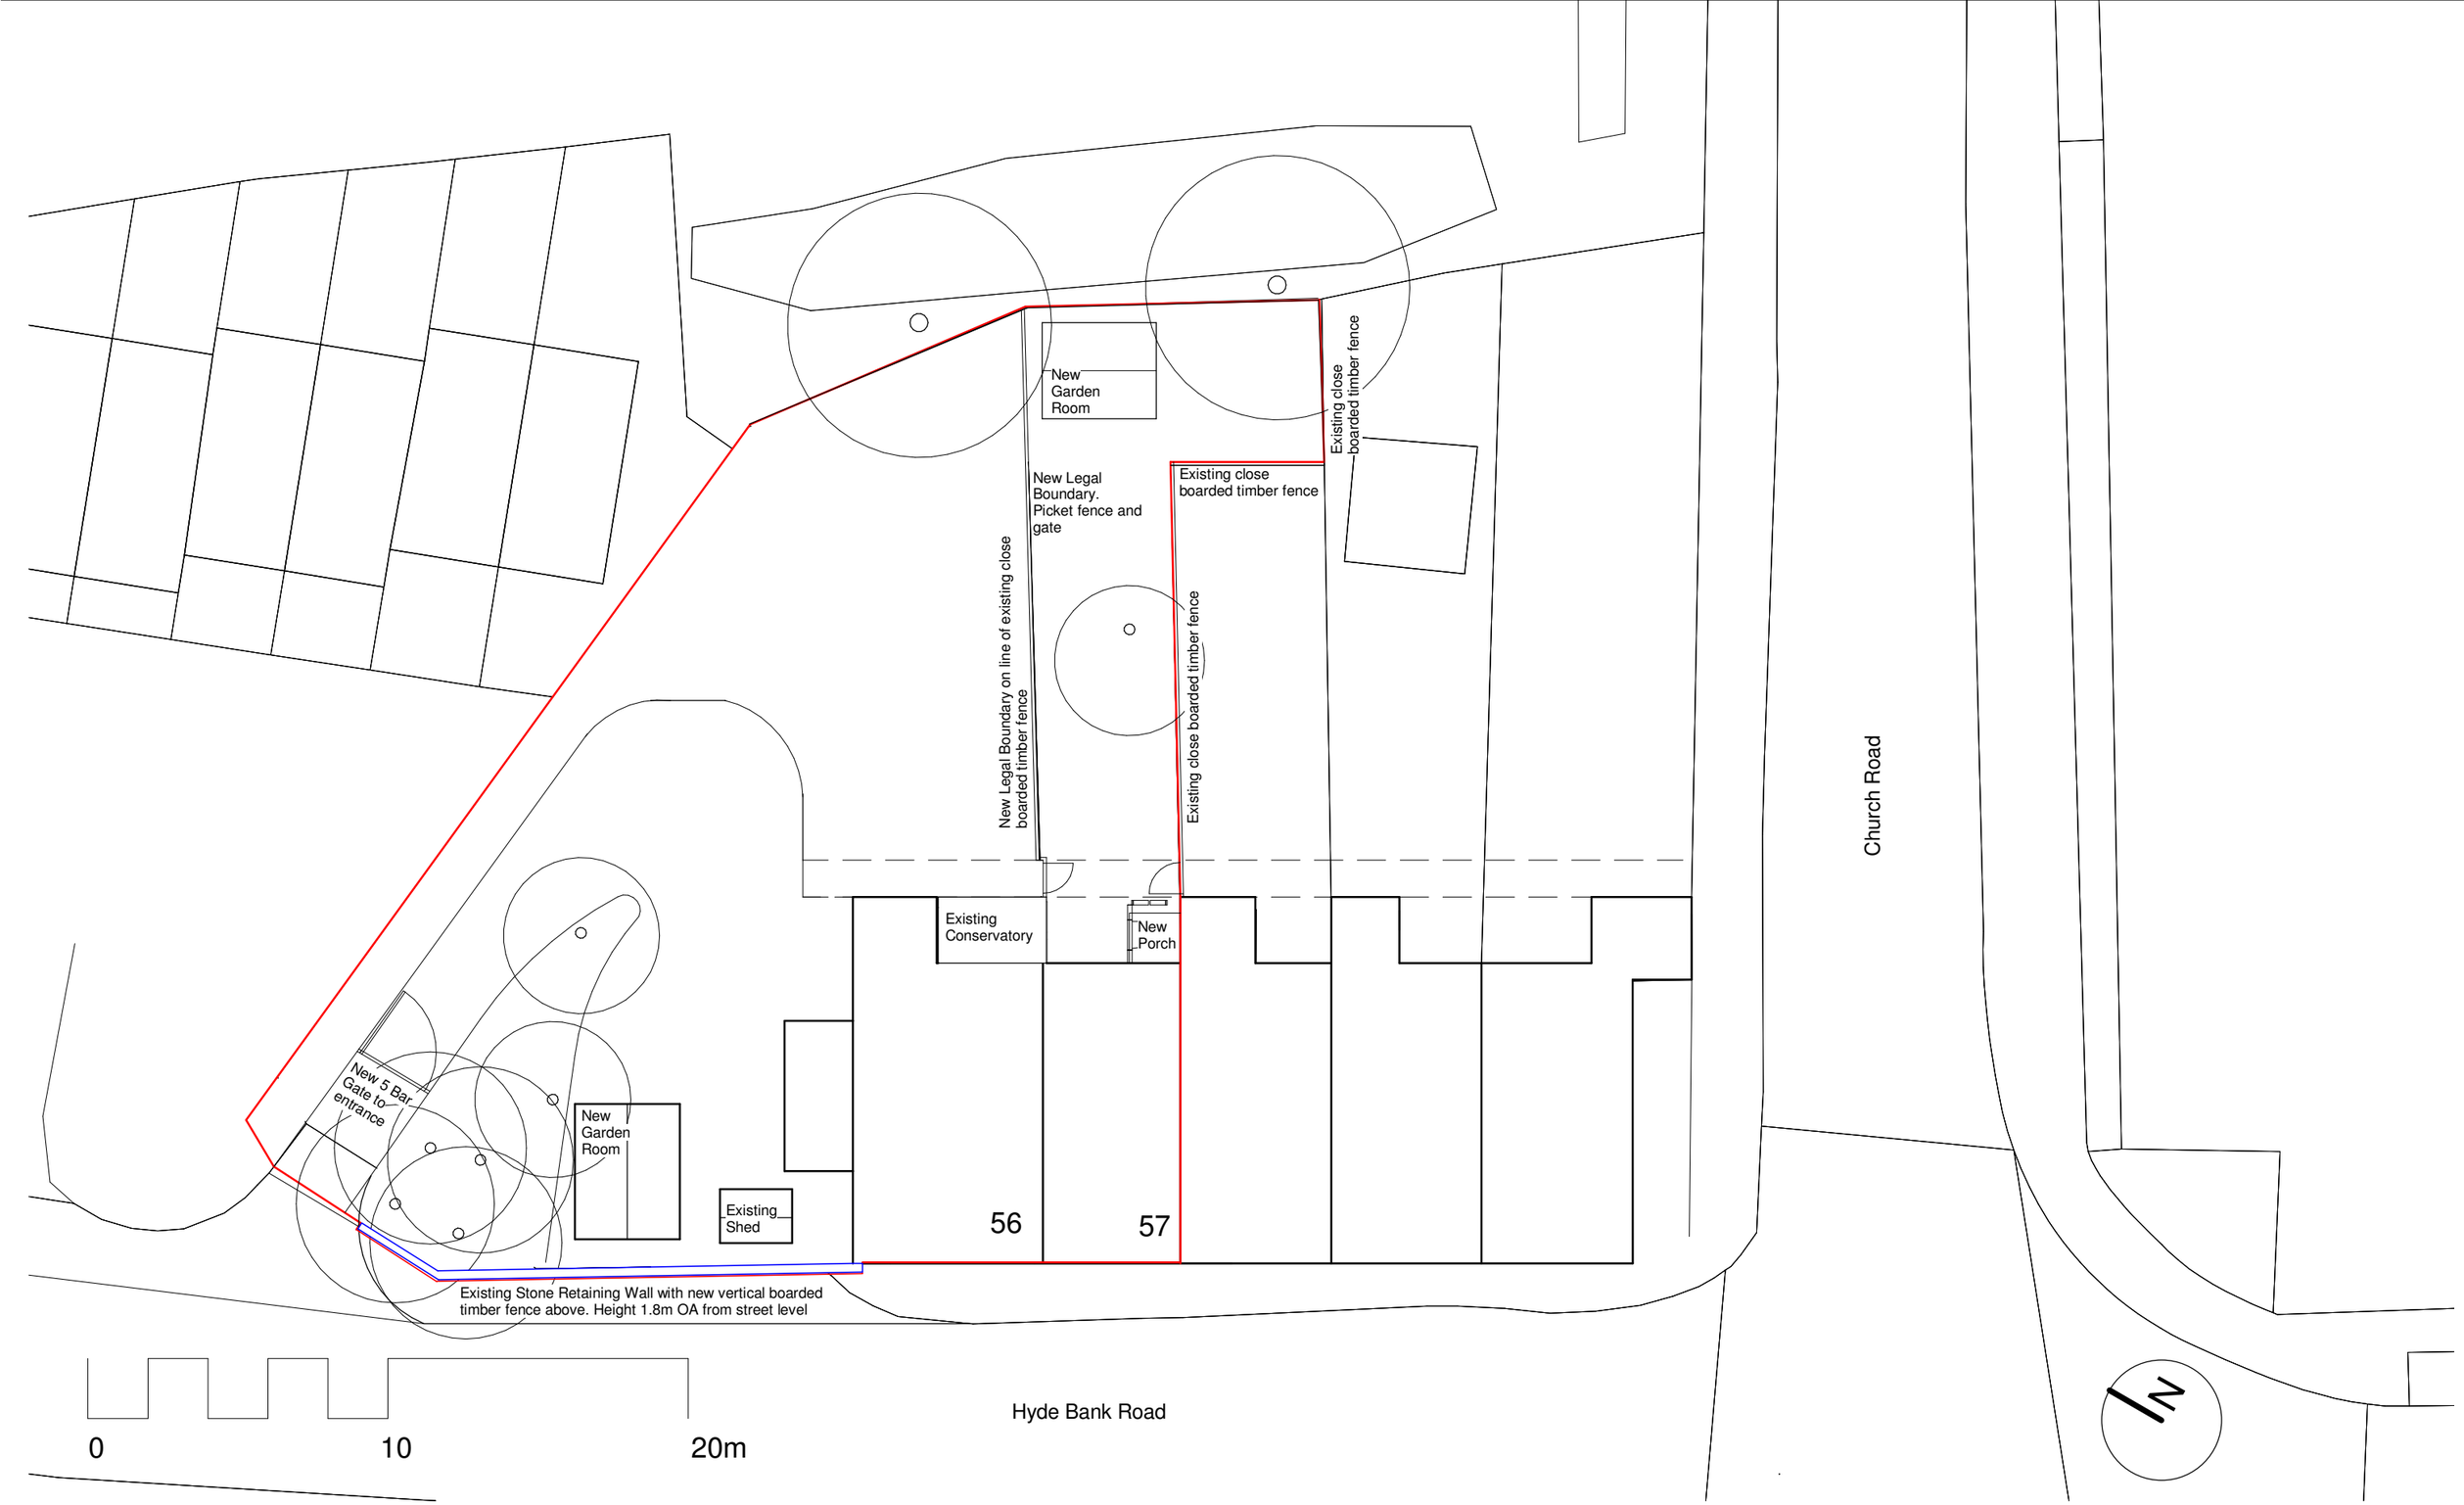


Poulter Architects ©

61 Low Leighton Road, New Mills, High Peak, SK22 4PJ
07792 116373
info@ poulterarchitects.co.uk
www.poulterarchitects.co.uk

Date	Rev	Revision / author/ checker
09.10.12	A	Driveway setting out updated. JNBP
04.12.12	B	Updated following client comments. Planning Issue JNBP
07.12.12	C	Blue Line added showing retaining wall owned by DCC. JNBP

NOTES
The contractor is responsible for checking dimensions, tolerances and references. Verify any discrepancies with the architect before proceeding with the work.
Where an item is covered by drawings of different scales the larger scale drawing is to be worked to. Do not scale from drawing. Figured dimensions to be worked to in all cases.

Purpose of Issue	Planning	**Drwg. no**	049/002	**Rev**	C
Project	56-57 Hyde Bank Road	**Drawn**	JNBP	**Checked**	Checker
Drawing	Site Plan	**Scale**	1 : 200@A3	**Date**	10/02/12

07/12/2012 13:30:31