

HPK/2012/0709

13 DEC 2012

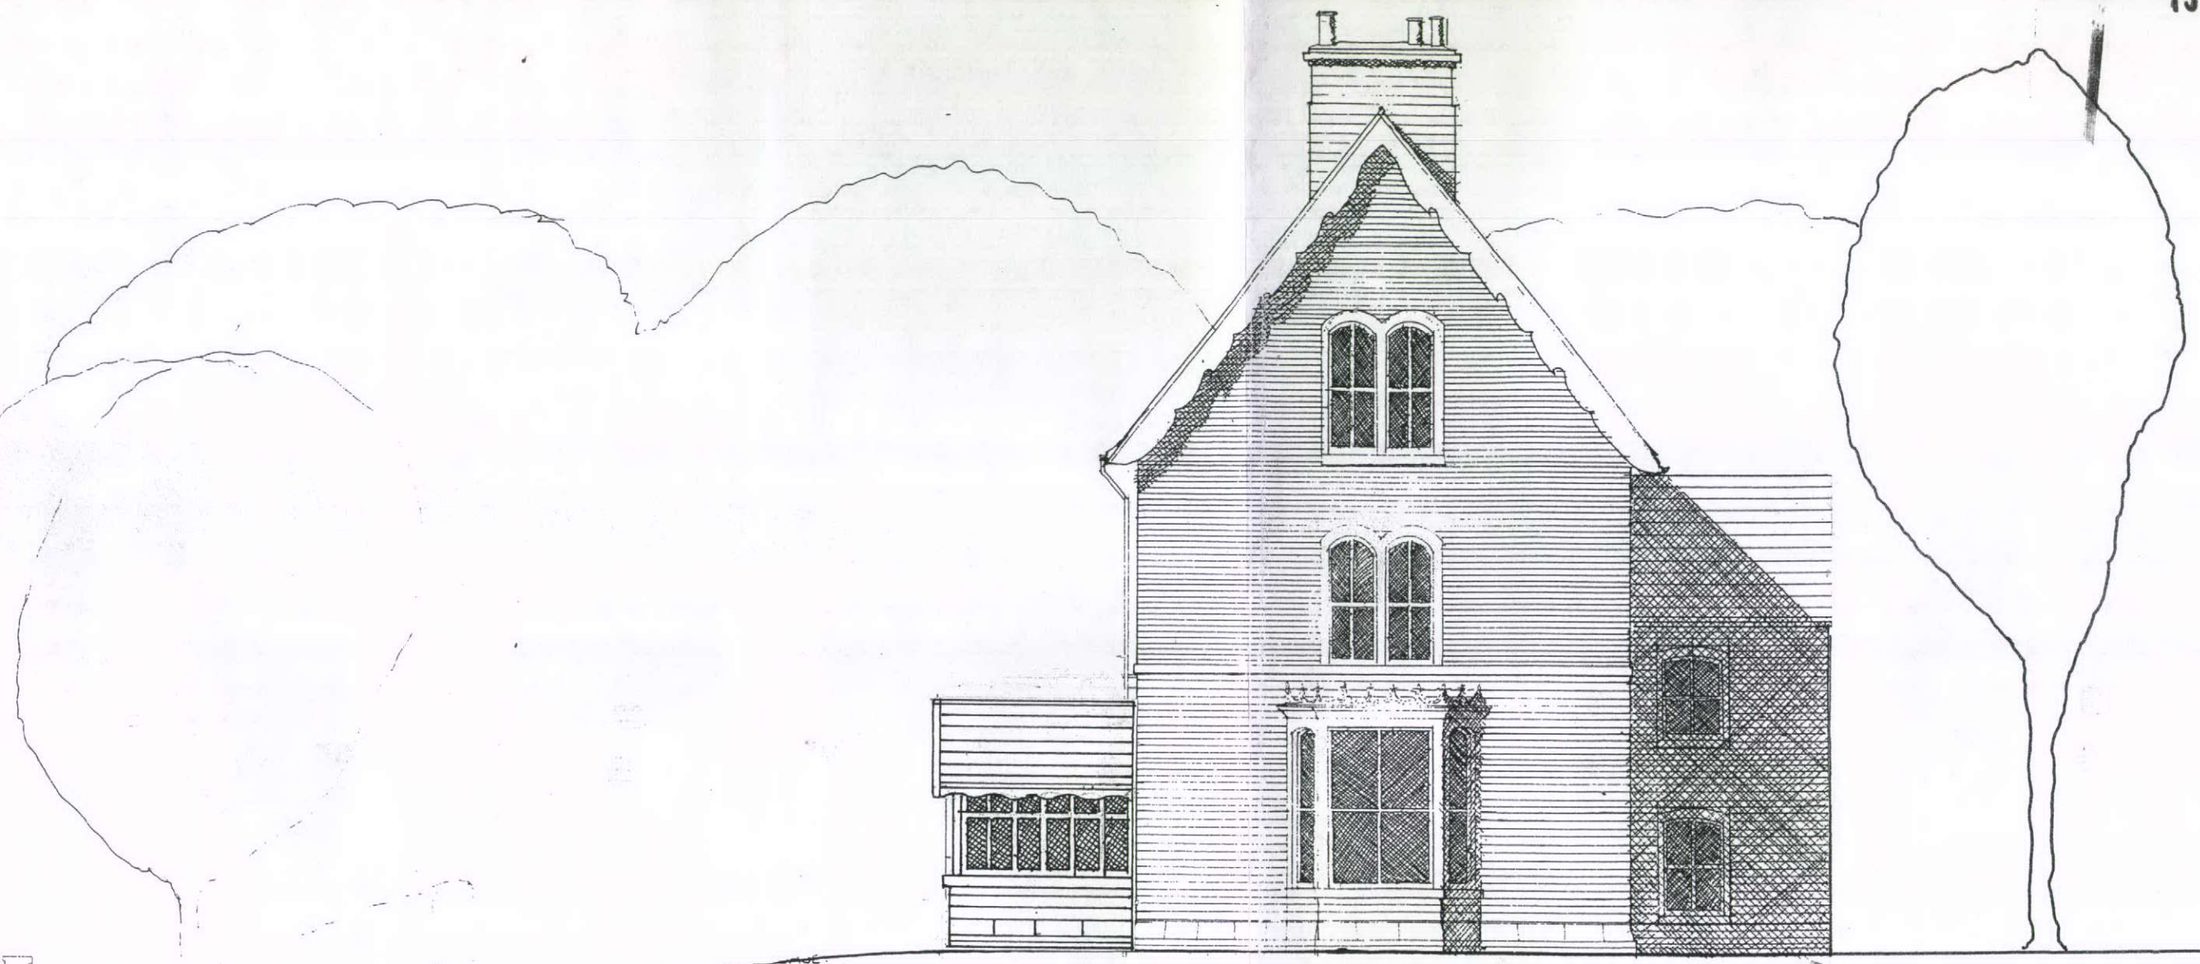

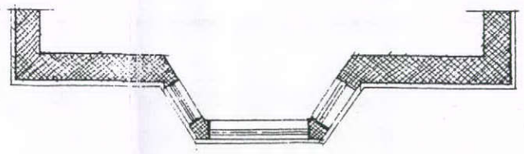

PLAN OF GABLE.

HIGH PEAK BOROUGH COUNCIL
13 DEC 2012
GLOSSOP RECEPTION

No.1 PARK ROAD, BUXTON

North elevation As Existing	Two Storey Extention, Double Garage with kitchen above.	
Scale 1:100	November 2012	Full Planning
K.R.&R.G. Pritchard, No1 Park Rd.Buxton SK17 6SG		

1