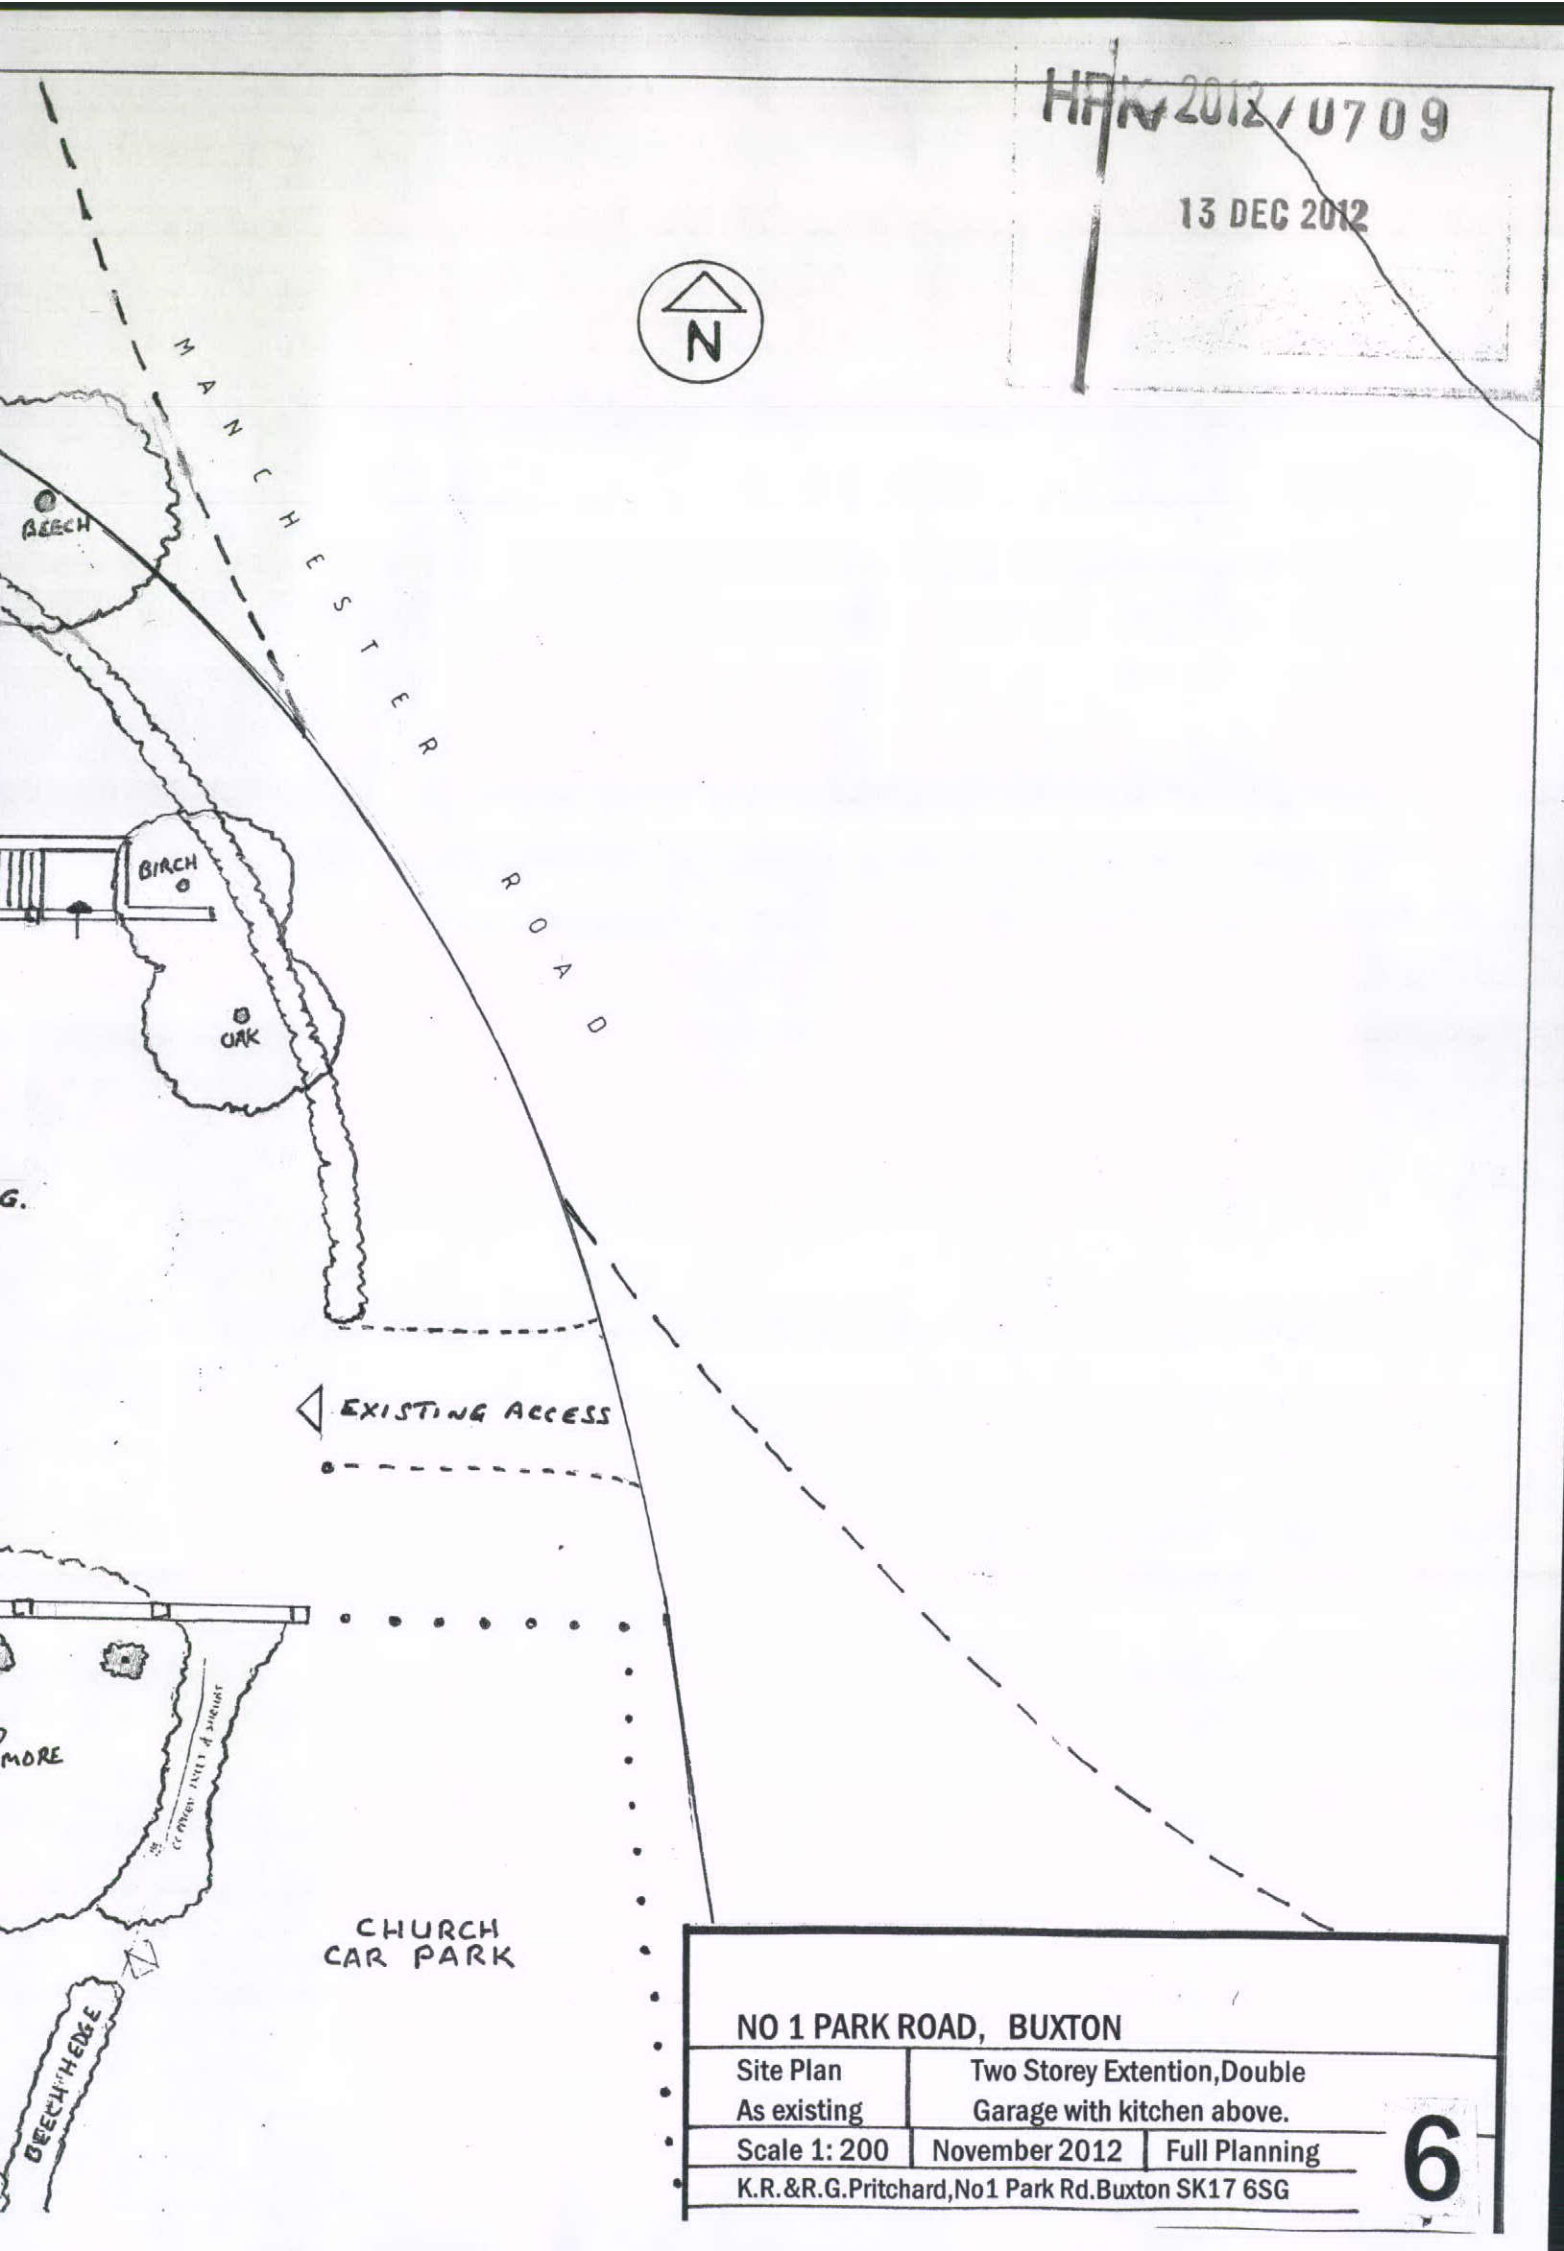

HPK 2012/0709
13 DEC 2012
N
MANCHESTER ROAD
BEECH
BIRCH
OAK
EXISTING ACCESS
CHURCH
CAR PARK
BEECH HEDGE
NO 1 PARK ROAD, BUXTON
Site Plan
As existing
Two Storey Extention, Double
Garage with kitchen above.
Scale 1: 200
November 2012
Full Planning
K.R.&R.G.Pritchard, No1 Park Rd. Buxton SK17 6SG
6