HPK/2012/0711
17 DEC 2012

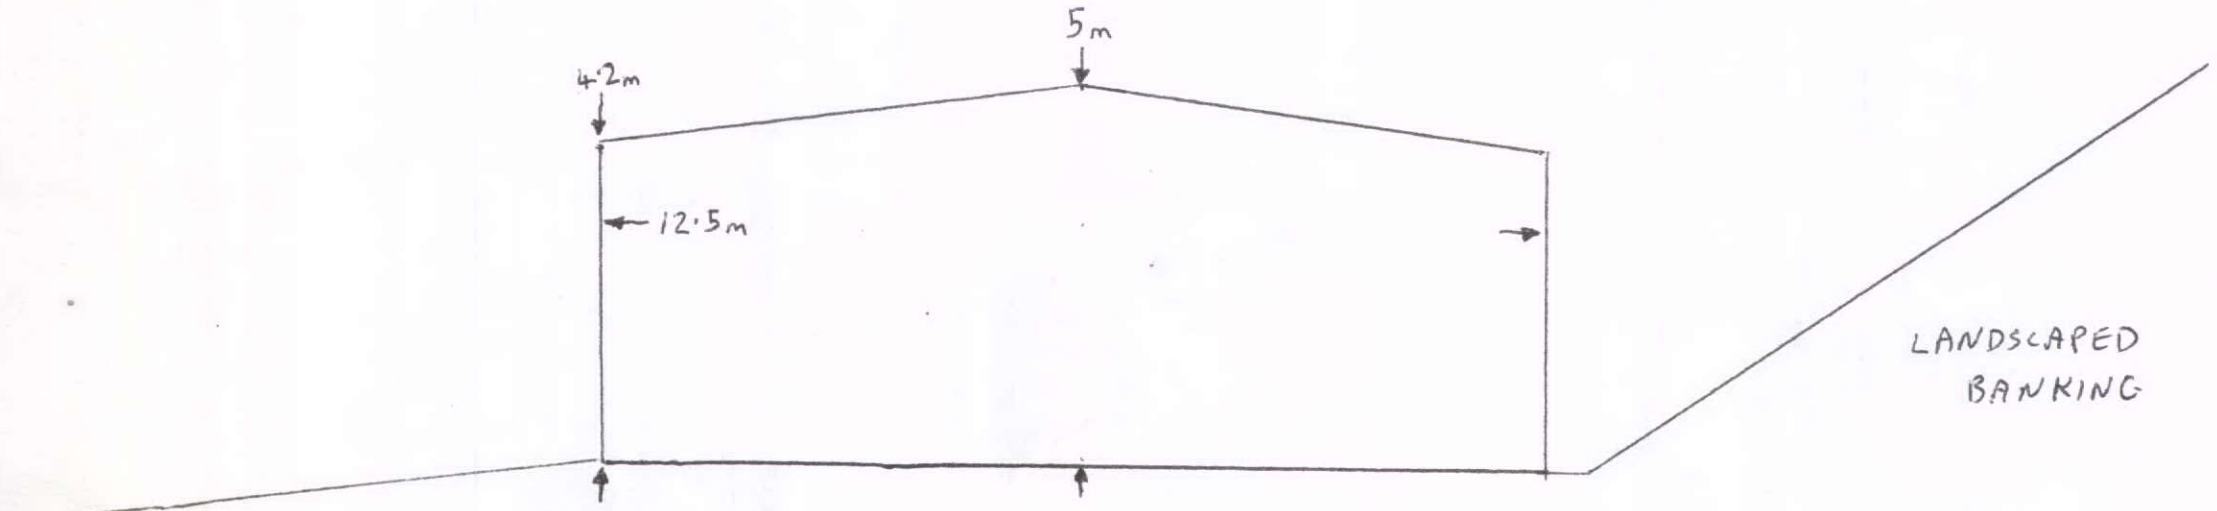

SCALE	DATE			
1 : 100	8·9·12	LADMANLOW YARD BUXTON	DRWG 5	END ELEVATION (NORTH) VIEW