
HPK/2012/0711

17 DEC 2012

DARK GREEN SHEET CLADDING TO ALL WALLS AND ROOF AREAS

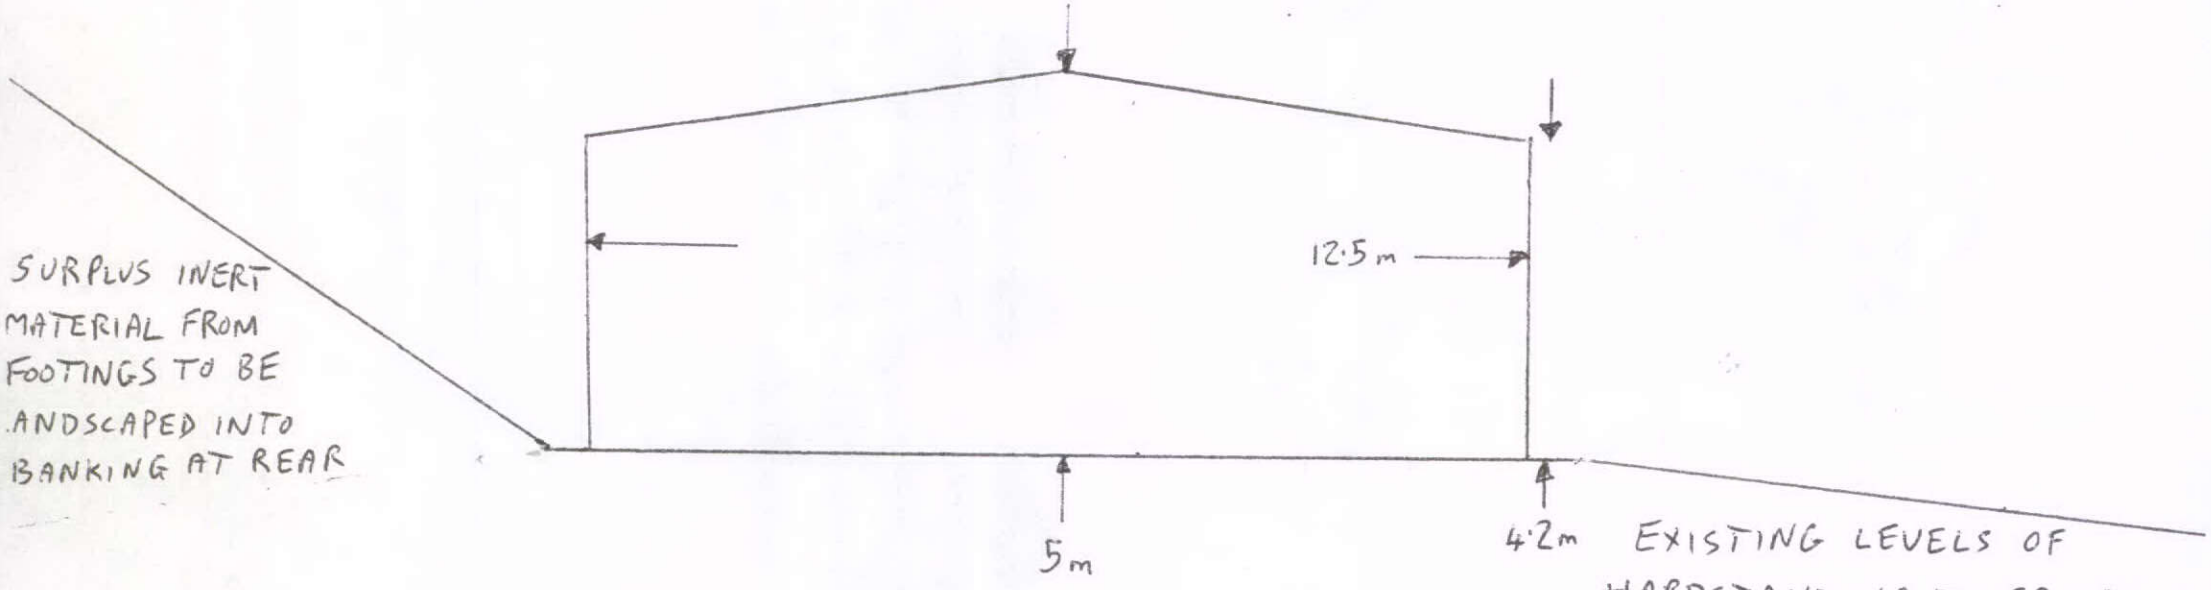


| SCALE | DATE | | | |
|---|---|---|---|---|
| 1:100 | 12·12·12 | LADMANLOW YARD BUXTON | DRWG 3 | END ELEVATION (SOUTH) |