
HPK/2012/0711

17 DEC 2012

BOUNDARY WALL AND BUSHES

LANDSCAPED BANKING AT REAR
TO BOUNDARY WALL

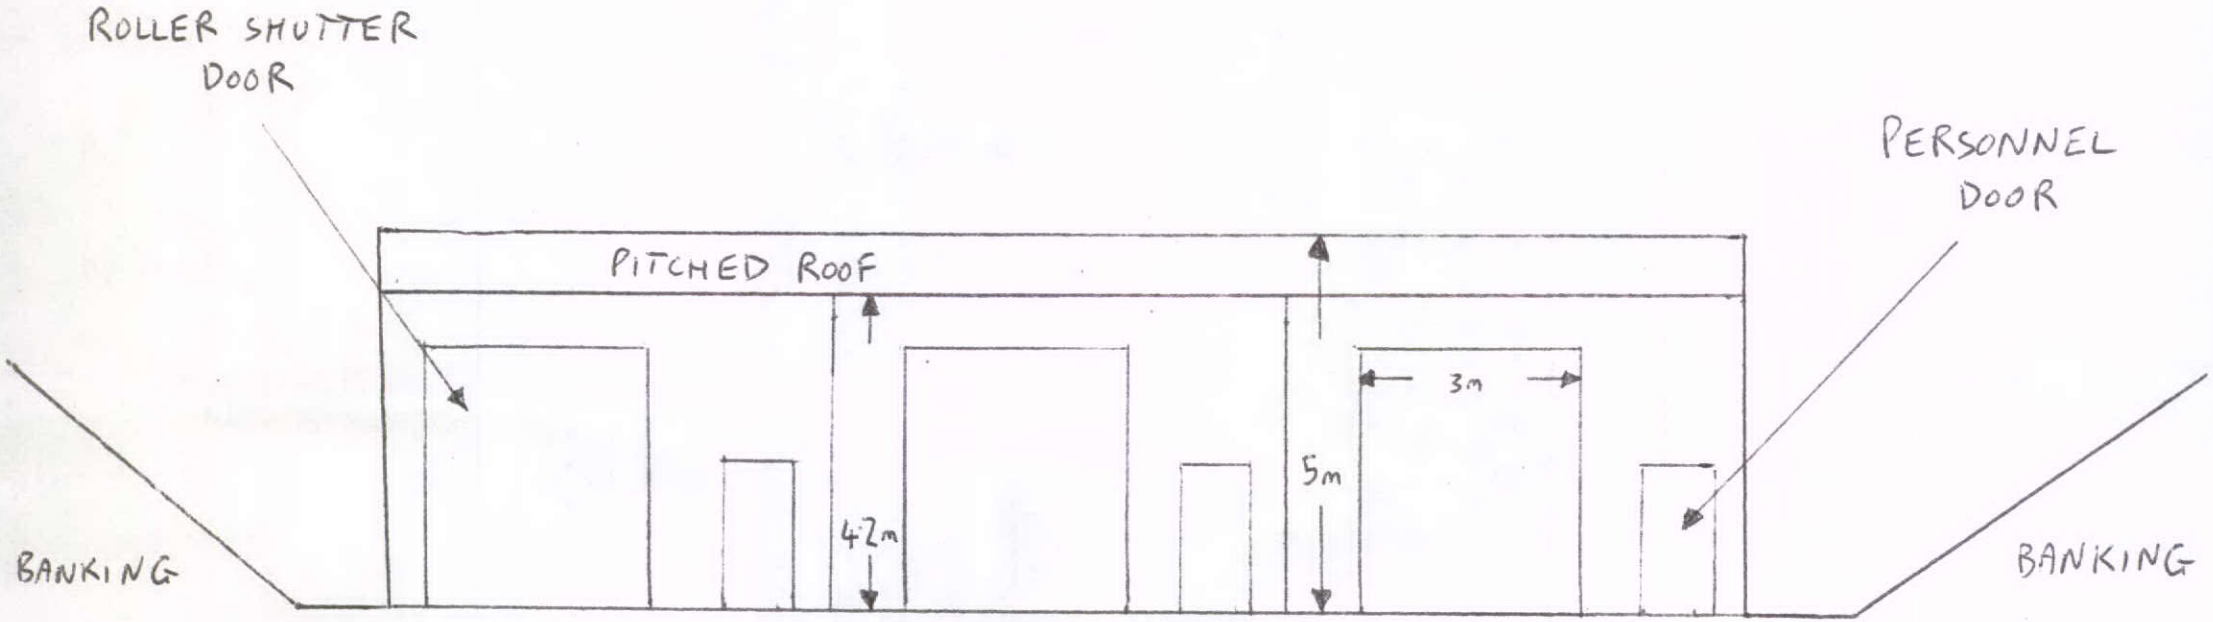

EXISTING GROUND LEVELS

SCALE	DATE	LADMANLOW YARD	DRWG 2	FRONT ELEVATION VIEW
1:100	12·12·12	BUXTON		