THE SPRINGS SHOPPING CENTRE BUXTON

CENTRE SIGNAGE PROPOSALS

PRESENTED BY

sign options

technical | professional | knowledge



SIGN 1

Aluminium mesh panel powder coated grey/blue.
Raised 3D lettering and logo to all 3 sides of canopy.



4500mm

THE SPRINGS
shopping centre

sign options

Sign Options Ltd
Unit 1
Blackburn Technology Centre
Challange Way
Blackburn BB1 5QB

t: 01254 695550
f: 01254 662590
e: info@signoptions.co.uk
w: www.signoptions.co.uk

PROJECT NAME:
The Springs Shopping Centre

CLIENT NAME:
Workman

DRAWING NO:
1

VERSION NO:
1

DATE:
26.11.12

DRAWN BY:
ELR

CLIENT APPROVAL:
APPROVED BY (PRINT NAME)

COMPANY

DATE

SIGNATURE


NOTES:

SCALED 1:20 @ A3

ALL CONCEPTS, ARTWORK, ILLUSTRATIONS AND PHOTOGRAPHY CONTAINED HEREON ARE PROTECTED BY COPYRIGHT AND MUST NOT BE REPRODUCED WITHOUT THE WRITTEN CONSENT OF SIGN OPTIONS LTD

SIGN 2

Flat aluminium panels powder coated grey/blue with vinyl tenant logos to both sides, on 2no sides of canopy (see photographs).

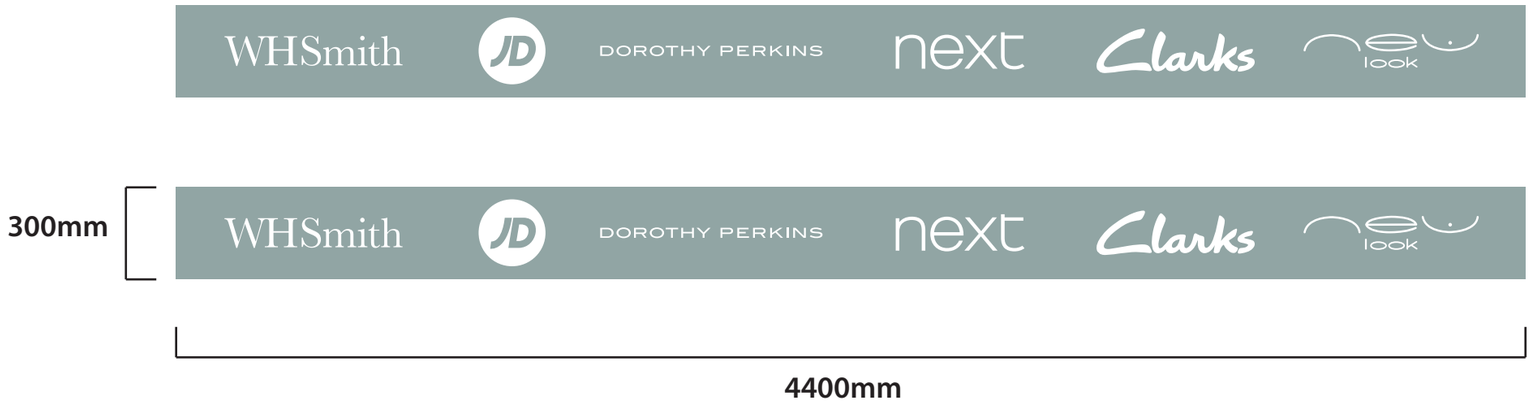

THE SPRINGS
shopping centre

sign options

Sign Options Ltd
Unit 1
Blackburn Technology Centre
Challange Way
Blackburn BB1 5QB

t: 01254 695550
f: 01254 662590
e: info@signoptions.co.uk
w: www.signoptions.co.uk

PROJECT NAME:
The Springs Shopping Centre

CLIENT NAME:
Workman

DRAWING NO:
2

VERSION NO:
1

DATE:
26.11.12

DRAWN BY:
ELR

CLIENT APPROVAL:
APPROVED BY (PRINT NAME)

COMPANY

DATE

SIGNATURE

NOTES:

SCALED 1:20 @ A3

ALL CONCEPTS, ARTWORK, ILLUSTRATIONS AND PHOTOGRAPHY CONTAINED HEREON ARE PROTECTED BY COPYRIGHT AND MUST NOT BE REPRODUCED WITHOUT THE WRITTEN CONSENT OF SIGN OPTIONS LTD

SIGN 1 & 2

Existing



Proposed



THE SPRINGS
shopping centre

sign options

Sign Options Ltd
Unit 1
Blackburn Technology Centre
Challange Way
Blackburn BB1 5QB

t: 01254 695550
f: 01254 662590
e: info@signoptions.co.uk
w: www.signoptions.co.uk

PROJECT NAME:
The Springs Shopping Centre

CLIENT NAME:
Workman

DRAWING NO:
2

VERSION NO:
1

DATE:
26.11.12

DRAWN BY:
ELR

CLIENT APPROVAL:
APPROVED BY (PRINT NAME)

COMPANY

DATE

SIGNATURE

NOTES:

ALL CONCEPTS, ARTWORK, ILLUSTRATIONS AND PHOTOGRAPHY CONTAINED HEREON ARE PROTECTED BY COPYRIGHT AND MUST NOT BE REPRODUCED WITHOUT THE WRITTEN CONSENT OF SIGN OPTIONS LTD

SIGN 1 & 2

Existing



Proposed



THE SPRINGS
shopping centre

sign options

Sign Options Ltd
Unit 1
Blackburn Technology Centre
Challange Way
Blackburn BB1 5QB

t: 01254 695550
f: 01254 662590
e: info@signoptions.co.uk
w: www.signoptions.co.uk

PROJECT NAME:
The Springs Shopping Centre

CLIENT NAME:
Workman

DRAWING NO:
2

VERSION NO:
1

DATE:
26.11.12

DRAWN BY:
ELR

CLIENT APPROVAL:
APPROVED BY (PRINT NAME)

COMPANY

DATE

SIGNATURE

NOTES:


ALL CONCEPTS, ARTWORK, ILLUSTRATIONS AND PHOTOGRAPHY CONTAINED HEREON ARE PROTECTED BY COPYRIGHT AND MUST NOT BE REPRODUCED WITHOUT THE WRITTEN CONSENT OF SIGN OPTIONS LTD

SIGN 3

Folded aluminium tray powder coated grey/blue.
Inlaid flush lettering for illumination.



Flat aluminium panels powder coated grey/blue with vinyl tenant logos to both sides.

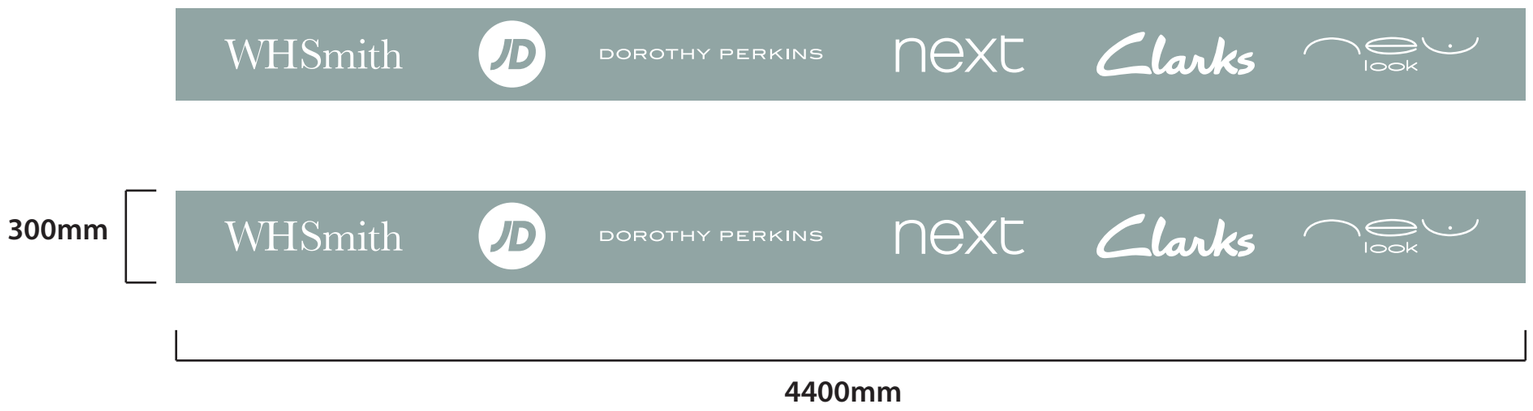

THE SPRINGS
shopping centre

sign options

Sign Options Ltd
Unit 1
Blackburn Technology Centre
Challange Way
Blackburn BB1 5QB

t: 01254 695550
f: 01254 662590
e: info@signoptions.co.uk
w: www.signoptions.co.uk

PROJECT NAME:
The Springs Shopping Centre

CLIENT NAME:
Workman

DRAWING NO:
3

VERSION NO:
1

DATE:
26.11.12

DRAWN BY:
ELR

CLIENT APPROVAL:
APPROVED BY (PRINT NAME)

COMPANY

DATE

SIGNATURE

NOTES:

SCALED 1:20 @ A3

ALL CONCEPTS, ARTWORK, ILLUSTRATIONS AND PHOTOGRAPHY CONTAINED HEREON ARE PROTECTED BY COPYRIGHT AND MUST NOT BE REPRODUCED WITHOUT THE WRITTEN CONSENT OF SIGN OPTIONS LTD

SIGN 3

Existing



Proposed



THE SPRINGS
shopping centre

sign options

Sign Options Ltd
Unit 1
Blackburn Technology Centre
Challange Way
Blackburn BB1 5QB

t: 01254 695550
f: 01254 662590
e: info@signoptions.co.uk
w: www.signoptions.co.uk

PROJECT NAME:
The Springs Shopping Centre

CLIENT NAME:
Workman

DRAWING NO:
3

VERSION NO:
1

DATE:
26.11.12

DRAWN BY:
ELR

CLIENT APPROVAL:
APPROVED BY (PRINT NAME)

COMPANY

DATE

SIGNATURE

NOTES:

ALL CONCEPTS, ARTWORK, ILLUSTRATIONS AND PHOTOGRAPHY CONTAINED HEREON ARE PROTECTED BY COPYRIGHT AND MUST NOT BE REPRODUCED WITHOUT THE WRITTEN CONSENT OF SIGN OPTIONS LTD

SIGN 4

Built up lettering/logo with halo illumination.



THE SPRINGS
shopping centre

sign options

Sign Options Ltd
Unit 1
Blackburn Technology Centre
Challange Way
Blackburn BB1 5QB

t: 01254 695550
f: 01254 662590
e: info@signoptions.co.uk
w: www.signoptions.co.uk

PROJECT NAME:
The Springs Shopping Centre

CLIENT NAME:
Workman

DRAWING NO:
4

VERSION NO:
1

DATE:
26.11.12

DRAWN BY:
ELR

CLIENT APPROVAL:
APPROVED BY (PRINT NAME)

COMPANY

DATE

SIGNATURE

NOTES:

SCALED 1:20 @ A3

ALL CONCEPTS, ARTWORK, ILLUSTRATIONS AND PHOTOGRAPHY CONTAINED HEREON ARE PROTECTED BY COPYRIGHT AND MUST NOT BE REPRODUCED WITHOUT THE WRITTEN CONSENT OF SIGN OPTIONS LTD

SIGN 4

Existing



Proposed



THE SPRINGS
shopping centre

sign options

Sign Options Ltd
Unit 1
Blackburn Technology Centre
Challange Way
Blackburn BB1 5QB

t: 01254 695550
f: 01254 662590
e: info@signoptions.co.uk
w: www.signoptions.co.uk

PROJECT NAME:
The Springs Shopping Centre

CLIENT NAME:
Workman

DRAWING NO:
4

VERSION NO:
1

DATE:
26.11.12

DRAWN BY:
ELR

CLIENT APPROVAL:
APPROVED BY (PRINT NAME)

COMPANY

DATE

SIGNATURE

NOTES:

ALL CONCEPTS, ARTWORK, ILLUSTRATIONS AND PHOTOGRAPHY CONTAINED HEREON ARE PROTECTED BY COPYRIGHT AND MUST NOT BE REPRODUCED WITHOUT THE WRITTEN CONSENT OF SIGN OPTIONS LTD

SIGN 5

Built up lettering/logo with halo illumination.



THE SPRINGS
shopping centre

sign options

Sign Options Ltd
Unit 1
Blackburn Technology Centre
Challange Way
Blackburn BB1 5QB

t: 01254 695550
f: 01254 662590
e: info@signoptions.co.uk
w: www.signoptions.co.uk

PROJECT NAME:
The Springs Shopping Centre

CLIENT NAME:
Workman

DRAWING NO:
5

VERSION NO:
1

DATE:
26.11.12

DRAWN BY:
ELR

CLIENT APPROVAL:
APPROVED BY (PRINT NAME)

COMPANY

DATE

SIGNATURE

NOTES:

SCALED 1:20 @ A3

ALL CONCEPTS, ARTWORK, ILLUSTRATIONS AND PHOTOGRAPHY CONTAINED HEREON ARE PROTECTED BY COPYRIGHT AND MUST NOT BE REPRODUCED WITHOUT THE WRITTEN CONSENT OF SIGN OPTIONS LTD

SIGN 5

Existing



Proposed



THE SPRINGS
shopping centre

sign options

Sign Options Ltd
Unit 1
Blackburn Technology Centre
Challange Way
Blackburn BB1 5QB

t: 01254 695550
f: 01254 662590
e: info@signoptions.co.uk
w: www.signoptions.co.uk

PROJECT NAME:
The Springs Shopping Centre

CLIENT NAME:
Workman

DRAWING NO:
5

VERSION NO:
1

DATE:
26.11.12

DRAWN BY:
ELR

CLIENT APPROVAL:
APPROVED BY (PRINT NAME)

COMPANY

DATE

SIGNATURE

NOTES:

ALL CONCEPTS, ARTWORK, ILLUSTRATIONS AND PHOTOGRAPHY CONTAINED HEREON ARE PROTECTED BY COPYRIGHT AND MUST NOT BE REPRODUCED WITHOUT THE WRITTEN CONSENT OF SIGN OPTIONS LTD

SIGN 6

Built up lettering/logo with halo illumination.



THE SPRINGS
shopping centre

sign options

Sign Options Ltd
Unit 1
Blackburn Technology Centre
Challange Way
Blackburn BB1 5QB

t: 01254 695550
f: 01254 662590
e: info@signoptions.co.uk
w: www.signoptions.co.uk

PROJECT NAME:
The Springs Shopping Centre

CLIENT NAME:
Workman

DRAWING NO:
6

VERSION NO:
1

DATE:
26.11.12

DRAWN BY:
ELR

CLIENT APPROVAL:
APPROVED BY (PRINT NAME)

COMPANY

DATE

SIGNATURE

NOTES:

SCALED 1:20 @ A3

ALL CONCEPTS, ARTWORK, ILLUSTRATIONS AND PHOTOGRAPHY CONTAINED HEREON ARE PROTECTED BY COPYRIGHT AND MUST NOT BE REPRODUCED WITHOUT THE WRITTEN CONSENT OF SIGN OPTIONS LTD

SIGN 6

Existing



Proposed



THE SPRINGS
shopping centre

sign options

Sign Options Ltd
Unit 1
Blackburn Technology Centre
Challange Way
Blackburn BB1 5QB

t: 01254 695550
f: 01254 662590
e: info@signoptions.co.uk
w: www.signoptions.co.uk

PROJECT NAME:
The Springs Shopping Centre

CLIENT NAME:
Workman

DRAWING NO:
6

VERSION NO:
1

DATE:
26.11.12

DRAWN BY:
ELR

CLIENT APPROVAL:
APPROVED BY (PRINT NAME)

COMPANY

DATE

SIGNATURE

NOTES:

ALL CONCEPTS, ARTWORK, ILLUSTRATIONS AND PHOTOGRAPHY CONTAINED HEREON ARE PROTECTED BY COPYRIGHT AND MUST NOT BE REPRODUCED WITHOUT THE WRITTEN CONSENT OF SIGN OPTIONS LTD

SIGN 7

Folded aluminium trays powder coated grey/blue.
Inlaid tenant logos for illumination.



THE SPRINGS
shopping centre

sign options

Sign Options Ltd
Unit 1
Blackburn Technology Centre
Challange Way
Blackburn BB1 5QB

t: 01254 695550
f: 01254 662590
e: info@signoptions.co.uk
w: www.signoptions.co.uk

PROJECT NAME:
The Springs Shopping Centre

CLIENT NAME:
Workman

DRAWING NO:
7

VERSION NO:
1

DATE:
26.11.12

DRAWN BY:
ELR

CLIENT APPROVAL:
APPROVED BY (PRINT NAME)

COMPANY

DATE

SIGNATURE

NOTES:

SCALED 1:20 @ A3

ALL CONCEPTS, ARTWORK, ILLUSTRATIONS AND PHOTOGRAPHY CONTAINED HEREON ARE PROTECTED BY COPYRIGHT AND MUST NOT BE REPRODUCED WITHOUT THE WRITTEN CONSENT OF SIGN OPTIONS LTD

SIGN 7

Built up lettering/logo with halo illumination.



THE SPRINGS
shopping centre

sign options

Sign Options Ltd
Unit 1
Blackburn Technology Centre
Challange Way
Blackburn BB1 5QB

t: 01254 695550
f: 01254 662590
e: info@signoptions.co.uk
w: www.signoptions.co.uk

PROJECT NAME:
The Springs Shopping Centre

CLIENT NAME:
Workman

DRAWING NO:
7

VERSION NO:
1

DATE:
26.11.12

DRAWN BY:
ELR

CLIENT APPROVAL:
APPROVED BY (PRINT NAME)

COMPANY

DATE

SIGNATURE

NOTES:

SCALED 1:20 @ A3

ALL CONCEPTS, ARTWORK, ILLUSTRATIONS AND PHOTOGRAPHY CONTAINED HEREON ARE PROTECTED BY COPYRIGHT AND MUST NOT BE REPRODUCED WITHOUT THE WRITTEN CONSENT OF SIGN OPTIONS LTD

SIGN 7

Existing



Proposed



THE SPRINGS
shopping centre

sign options

Sign Options Ltd
Unit 1
Blackburn Technology Centre
Challange Way
Blackburn BB1 5QB

t: 01254 695550
f: 01254 662590
e: info@signoptions.co.uk
w: www.signoptions.co.uk

PROJECT NAME:

The Springs Shopping Centre

CLIENT NAME:

Workman

DRAWING NO:

7

VERSION NO:

1

DATE:

26.11.12

DRAWN BY:

ELR

CLIENT APPROVAL:

APPROVED BY (PRINT NAME)

COMPANY

DATE

SIGNATURE

NOTES:

ALL CONCEPTS, ARTWORK, ILLUSTRATIONS AND PHOTOGRAPHY CONTAINED HEREON ARE PROTECTED BY COPYRIGHT AND MUST NOT BE REPRODUCED WITHOUT THE WRITTEN CONSENT OF SIGN OPTIONS LTD