**materials key (existing)**

| | |
|---|---|
| red brick | a |
| white render | b |
| clay tiled roof | c |
| timber effect UPVC windows | d |
| | e |
| white UPVC windows | f |
| dark stained timber cladding | g |
| weathered timber cladding | h |
| tin roof | j |
| slate roof | k |
| recessed gutter | l |
| paved patio | m |
| black metal garage doors | n |
| pebble dash | p |




**existing south elevation**

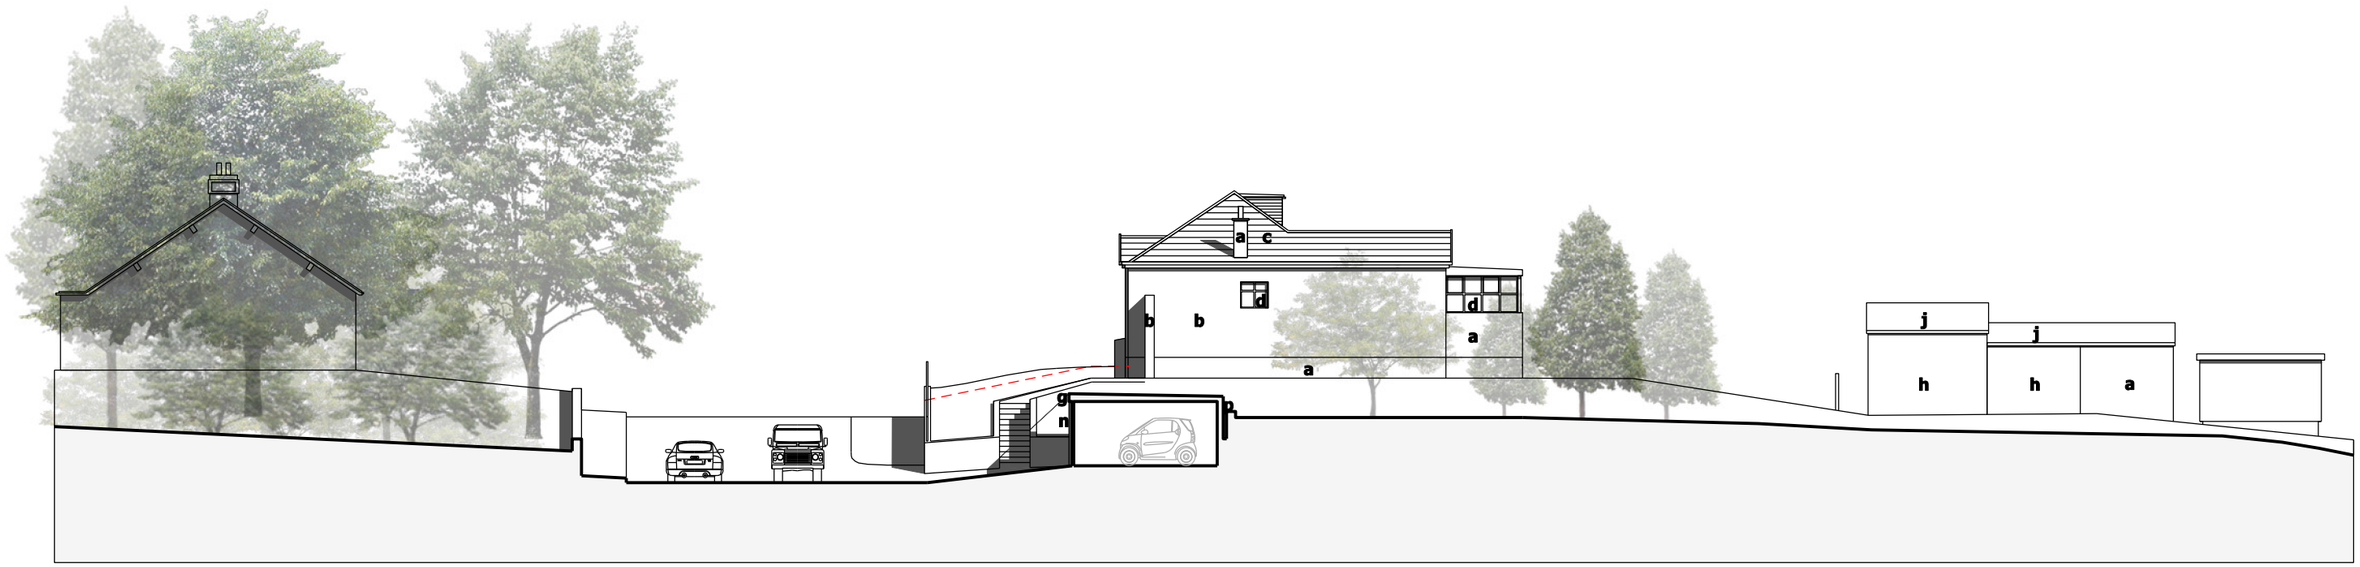


**existing east elevation**

LONG LANE


bridge
architects

**address** 19 Lumb Lane, Littlemoss, Manchester, M43 7BU **phone** 0161 371 7570 **web** www.bridgearchitects.com
**director** Russell Bridge BA(hons) BArch RIBA ARB **company number** 07793934 **email** info@bridgearchitects.com


**revision notes**
rev A - 2012-12-10 - General revision.

| | | | |
|---|---|---|---|
| **project** | 149 Long Lane, Charlesworth | **drawing title** | existing elevations 2 |
| **client** | Mr & Mrs D Stewart | **drawing scale** | 1:200 |
| **job no.** | 0149 | **drawing created** | october 2012 |
| **drawing no.** | al(05)103 | **drawing rev** | A |


bridge
architects



Do not scale from this drawing - use figured dimensions only.
This design and drawing is the copyright of bridge architects ltd and may not be reproduced in any form without prior written consent.
Issue of the drawing does not impart any real or implied copyright licence.