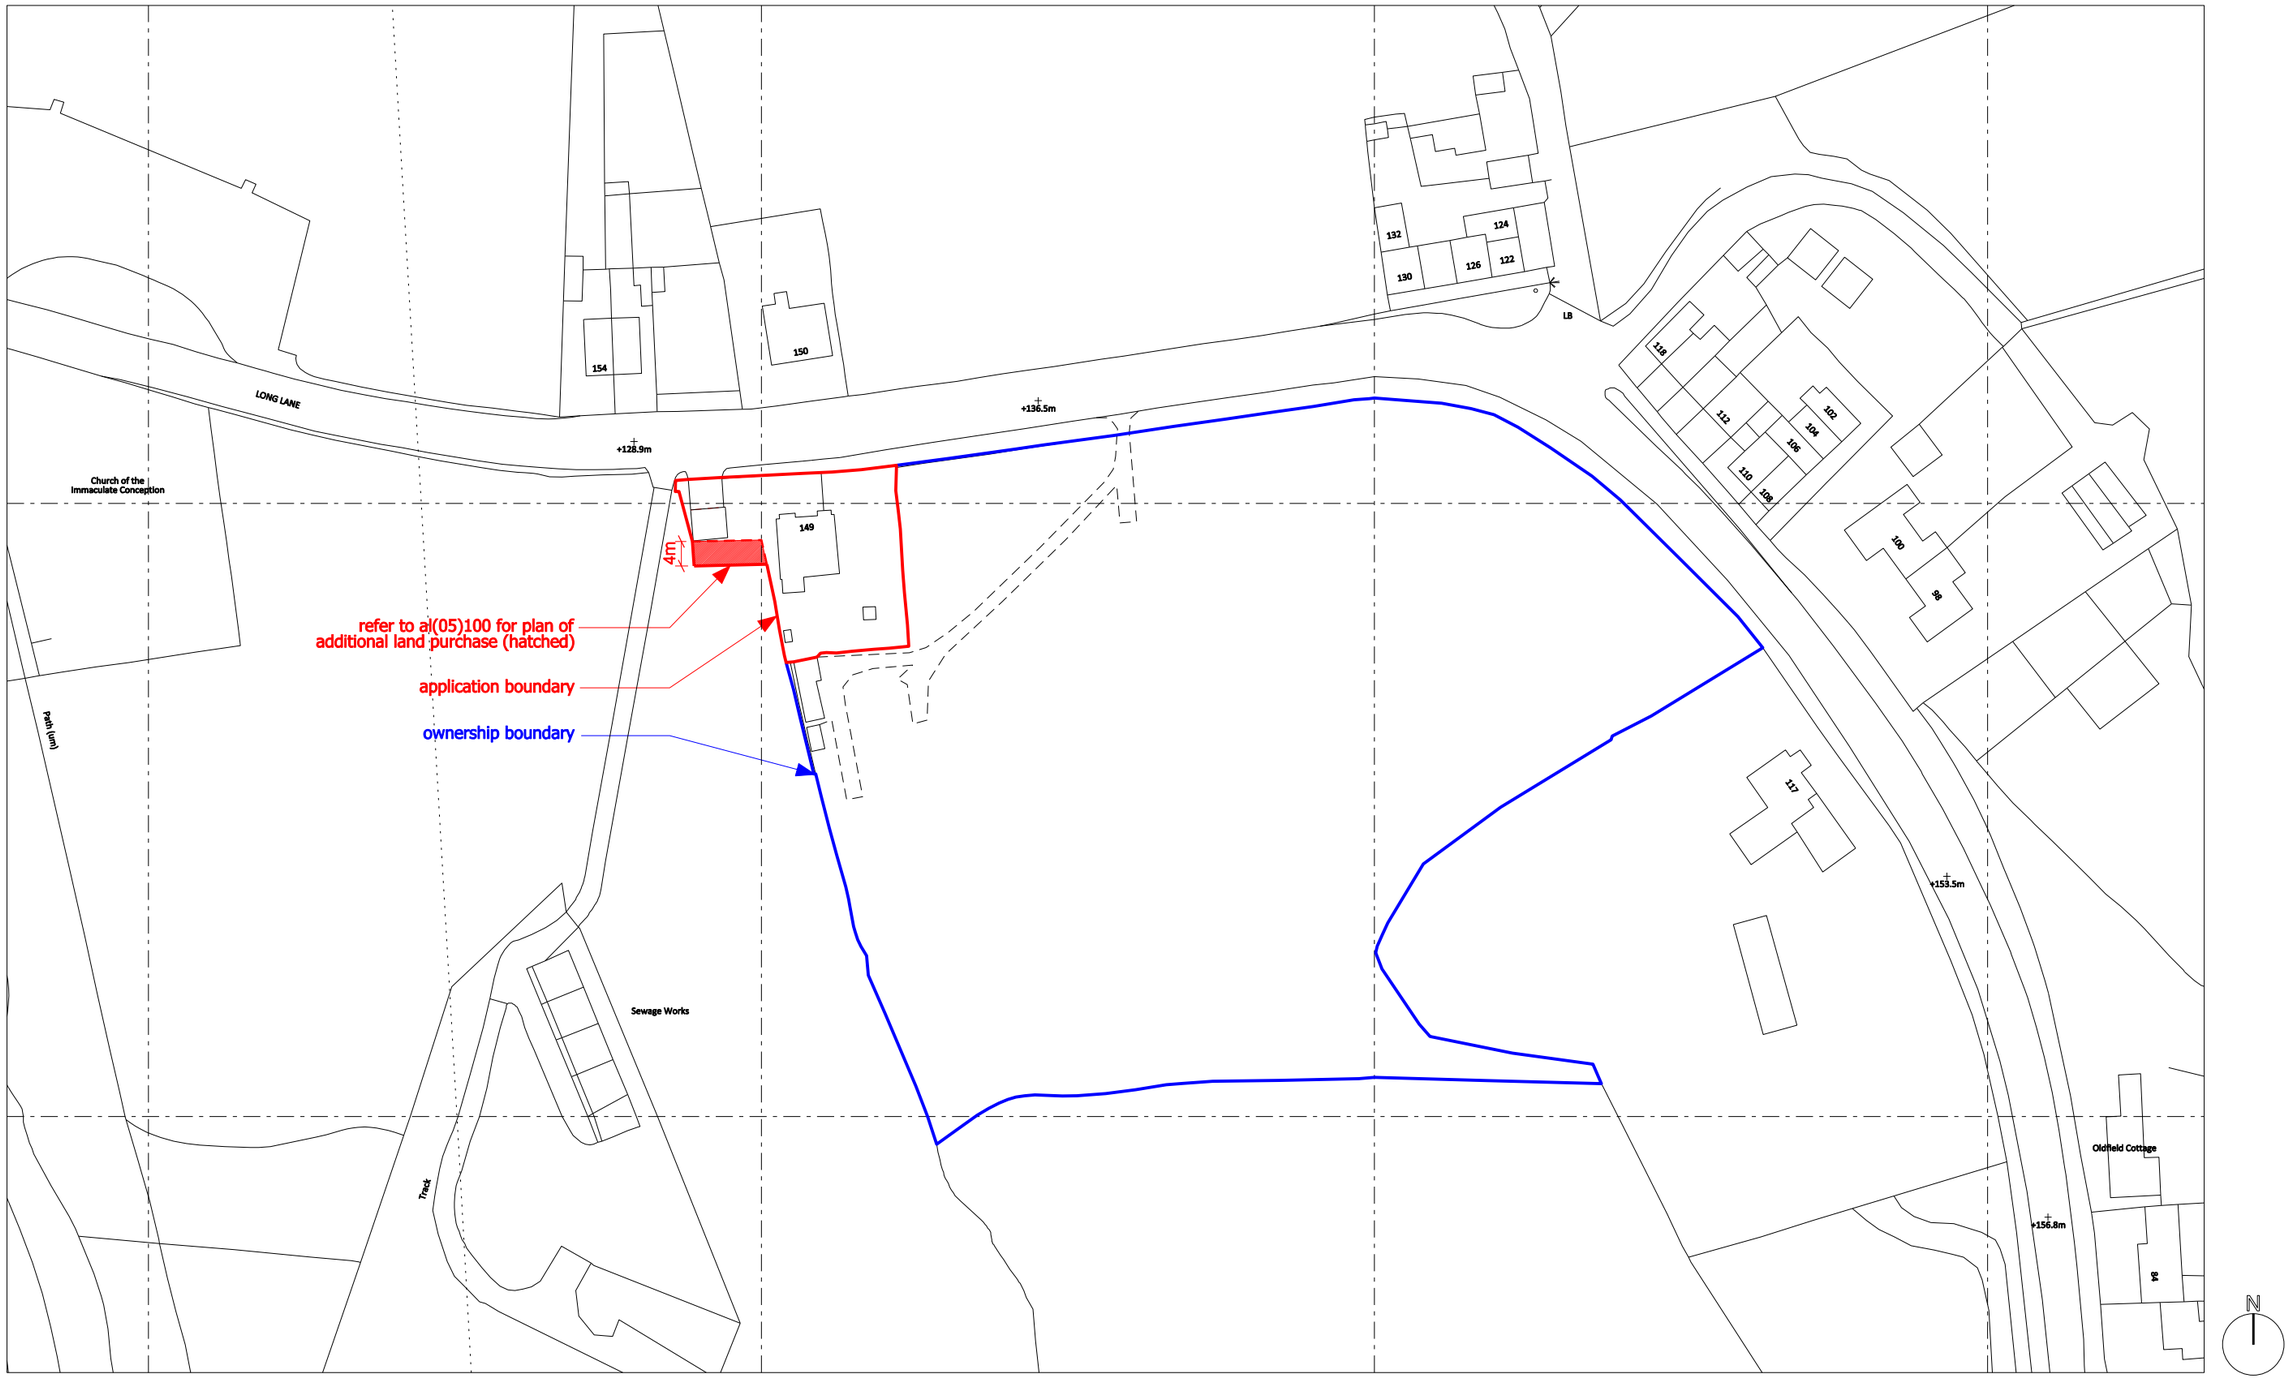

Existing Location Plan

bridge architects

address 19 Lumb Lane, Littlemoss, Manchester, M43 7BU **phone** 0161 371 7570 **web** www.bridgearchitects.com
director Russell Bridge BA(hons) BArch RIBA ARB **company number** 07793934 **email** info@bridgearchitects.com

revision notes

project	149 Long Lane, Charlesworth
client	Mr & Mrs D Stewart
job no.	0149
drawing no.	al(05)100
drawing title	existing location plan
drawing scale	1:1000 @ A3
drawing created	october 2012
drawing rev	-

bridge architects

Do not scale from this drawing - use figured dimensions only.
This design and drawing is the copyright of bridge architects ltd and may not be reproduced in any form without prior written consent.
Issue of the drawing does not impart any real or implied copyright licence.