

materials key (proposed)

tumbled stone walling	a
white render	b
slate tiled roof	c
dark grey aluminium windows	d
dark grey aluminium rooflights	e
dark grey zinc window surrounds	f
slate walling (horizontally coursed)	g
canopy over entrance door & window	h
existing stone wall retained	j
frameless glass ballustrade	k
recessed gutter	m
dark grey aluminium garage door	n
timber cladding	p
dark grey aluminium box gutter	q

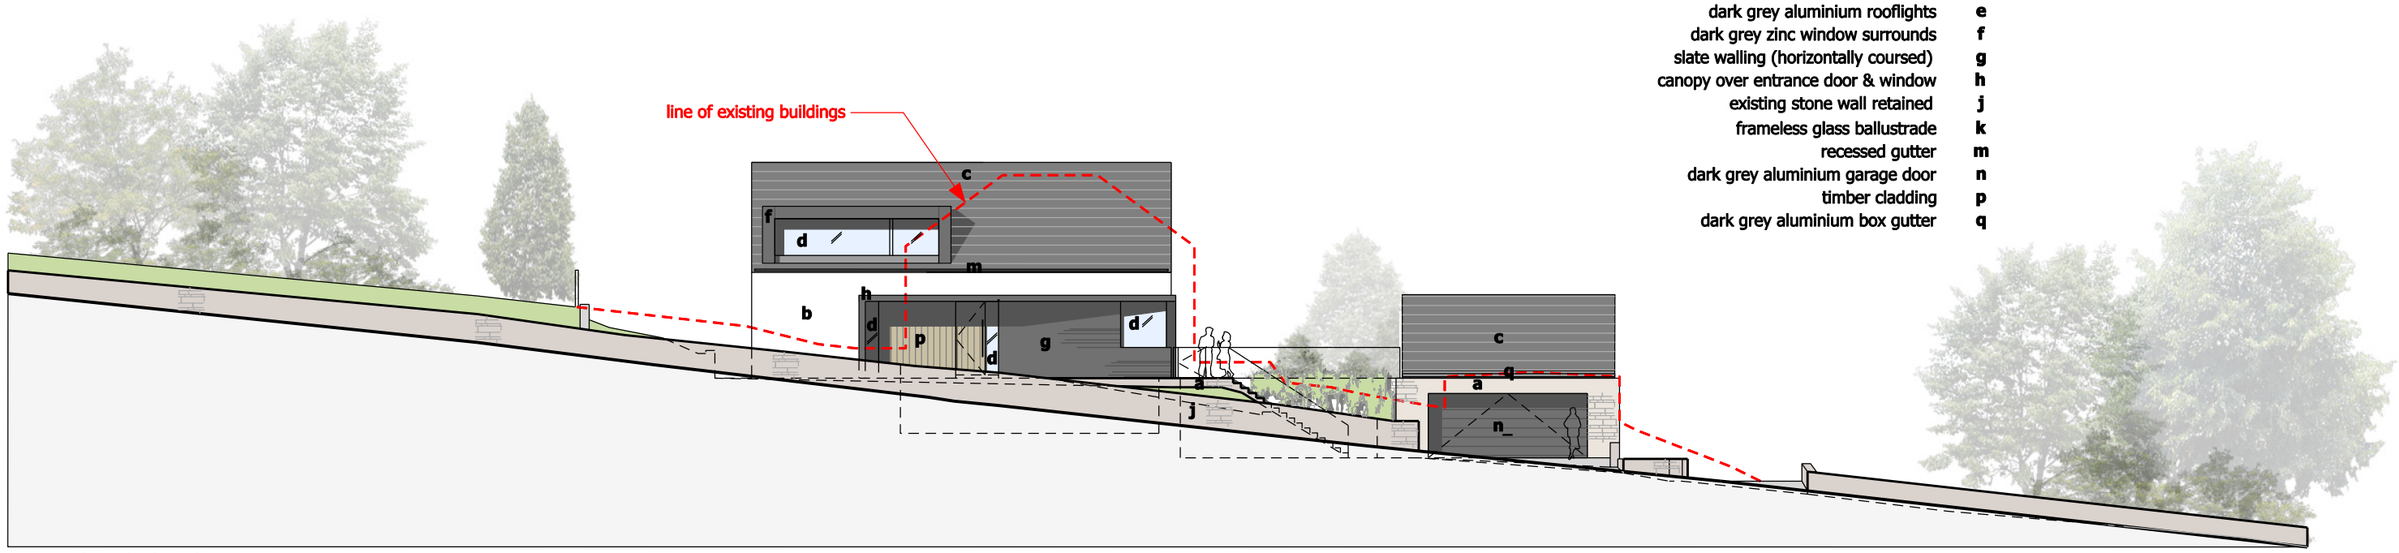

proposed north elevation

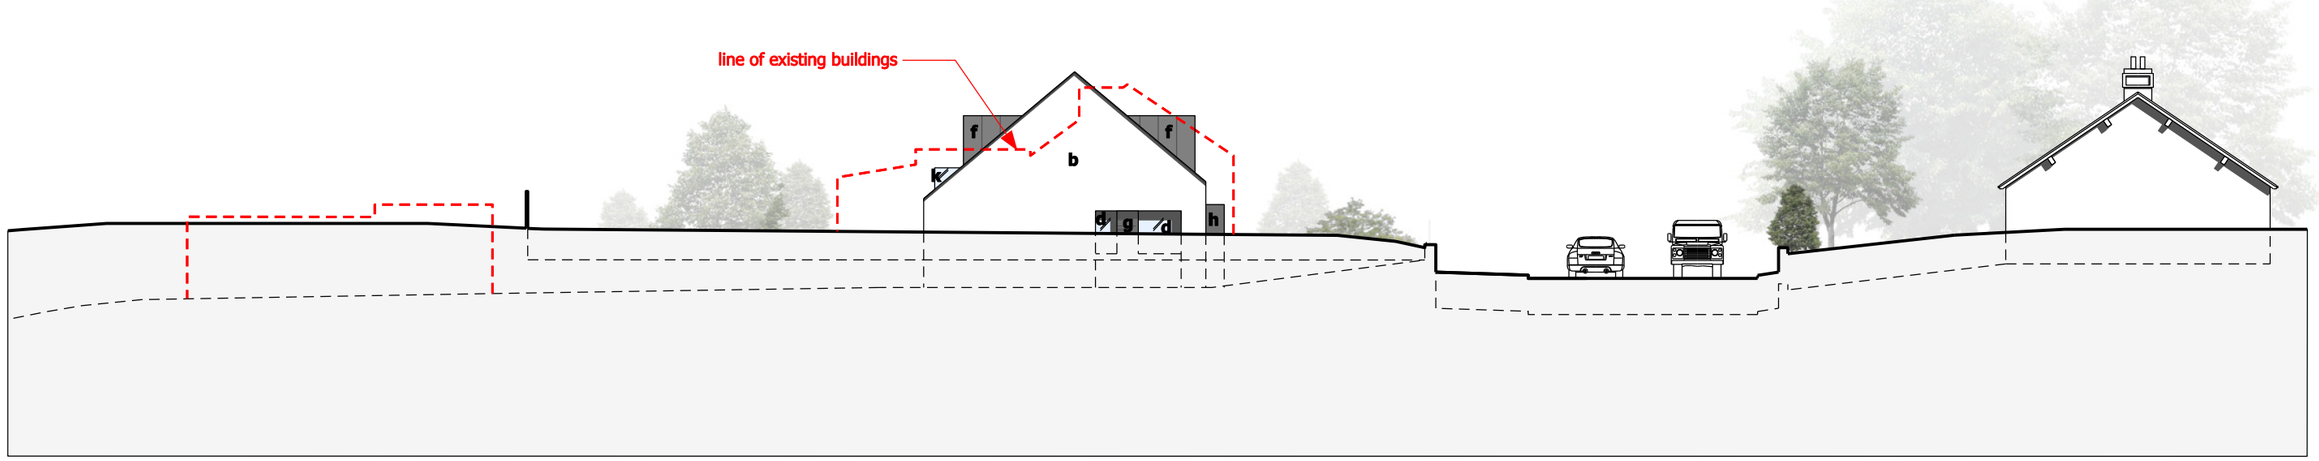

proposed west elevation

bridge architects

address 19 Lumb Lane, Littlemoss, Manchester, M43 7BU **phone** 0161 371 7570 **web** www.bridgearchitects.com
director Russell Bridge BA(hons) BArch RIBA ARB **company number** 07793934 **email** info@bridgearchitects.com

revision notes
rev A - 2012-12-10 - General revision.

project	149 Long Lane, Charlesworth	**drawing title**	proposed elevations 1
client	Mr & Mrs D Stewart	**drawing scale**	1:200
job no.	0149	**drawing created**	october 2012
drawing no.	al(05)202	**drawing rev**	A

bridge architects

Do not scale from this drawing - use figured dimensions only.
This design and drawing is the copyright of bridge architects ltd and may not be reproduced in any form without prior written consent.
Issue of the drawing does not impart any real or implied copyright licence.