

HPK/2012/0651
21 DEC 2012

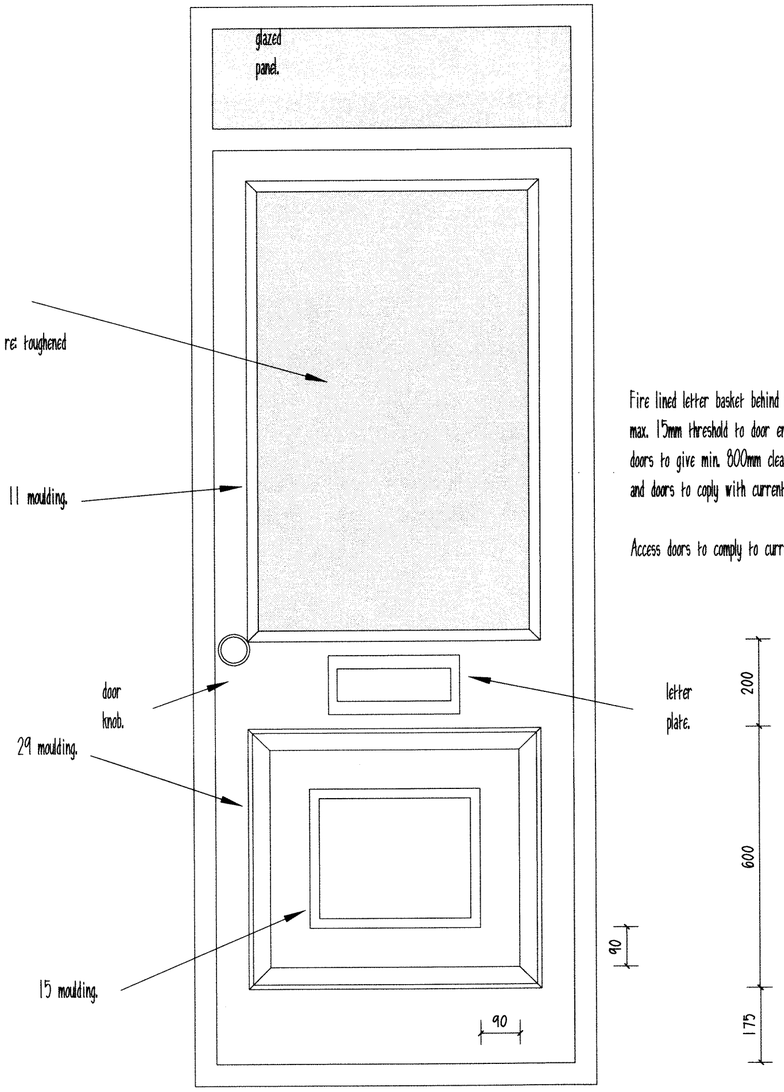

Fire lined letter basket behind letter plate with internal hinged access.
max. 15mm threshold to door entrances.
doors to give min. 800mm clear width when open, all glazing to windows and doors to coply with current building regulations Doc. 'M'.

Access doors to comply to current building regulations Doc. 'M'.

ENTRANCE DOOR DETAIL.

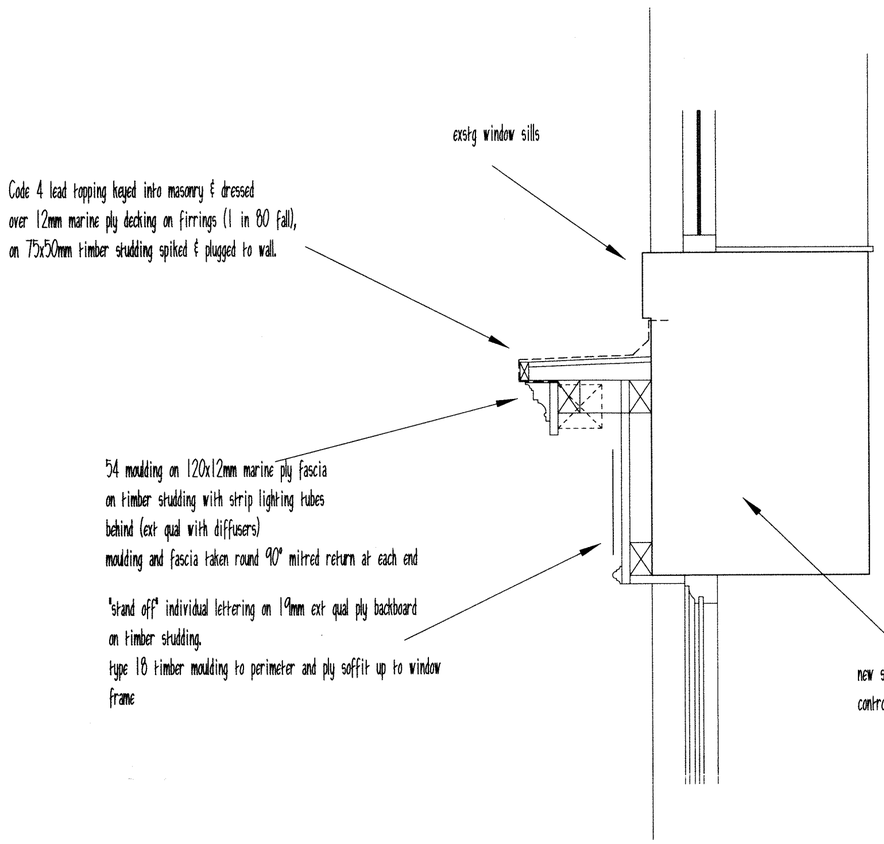

SECTION DETAIL OF NEW SIGNAGE FASCIA

Timber mouldings are by "Portwood Timber Ltd" TEL: 0161 477 9600 OR SIM APPROVED.

THIS DRAWING IS NOT TO BE COPIED
OR REPRODUCED
WITHOUT THE PRIOR WRITTEN
CONSENT OF PLANMART LTD.

PLANMART

Client:
Mr. Tony Li,
Tung Fong Takeaway,

Project:
Proposed new shop front.

Title:
Door and Sign Fascia Details.

Scale: 1:10 A2 sheet.	
Drawn: MH	Date: Oct 2012
Project no.: 2472	Drawing no.: 2472-2

PLANMART LIMITED
53A High St. West, Glossop,
Derbyshire SK13 8AZ.
Tel: 01457 863153 E mail: planmart@btconnect.com