
HPK/2012/0651
21 DEC 2012

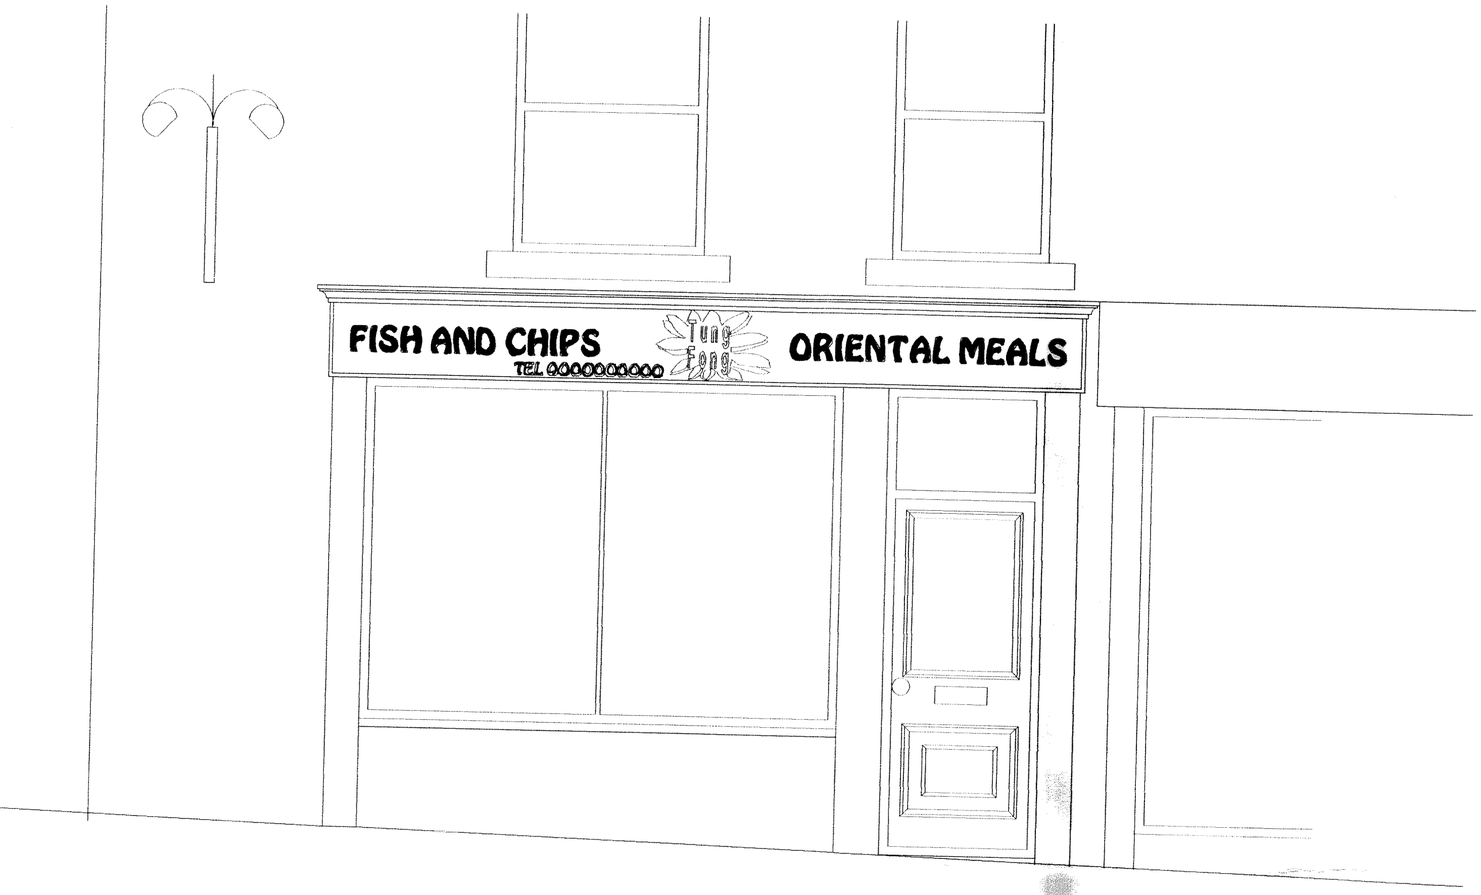

Elevation of sign over door and window to front elevation.



Detail of proposed hanging sign, lettering etc both sides. nts

THIS DRAWING IS NOT TO BE COPIED
OR REPRODUCED
WITHOUT THE PRIOR WRITTEN
CONSENT OF PLANMART LTD.

PLANMART

Client:
Mr. Tony Li,
Tung Fong Takeaway,

Project:
Proposed new shop front.

Title:
Sign details.

Scale: 1:25 A2 sheet.

Drawn:	Date:
MH	Oct 2012
Project no.: 2472	Drawing no.: 2472-5

PLANMART LIMITED
53A High St. West, Glossop,
Derbyshire SK13 8AZ.
Tel: 01457 863153 E mail: planmart@btconnect.com