




SOUTHWEST ELEVATION OF COTTON MILL BUILDING B & LINK BUILDING D FACING YARD AREA

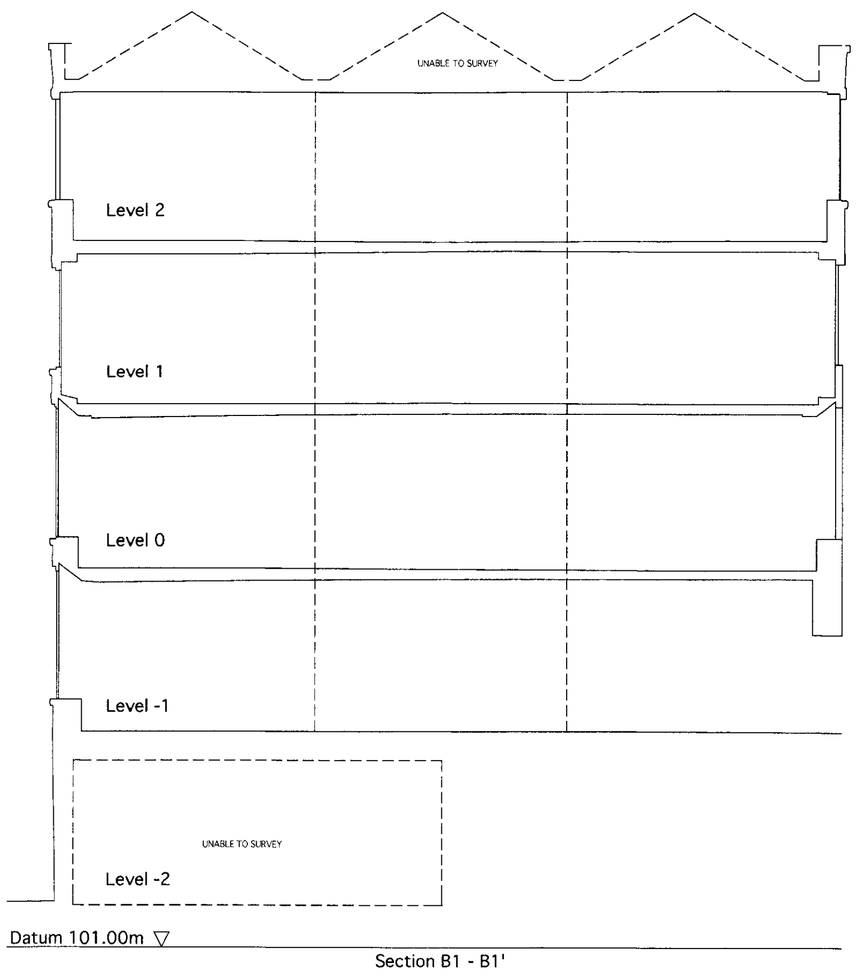

COTTON MILL BUILDING SECTION B1

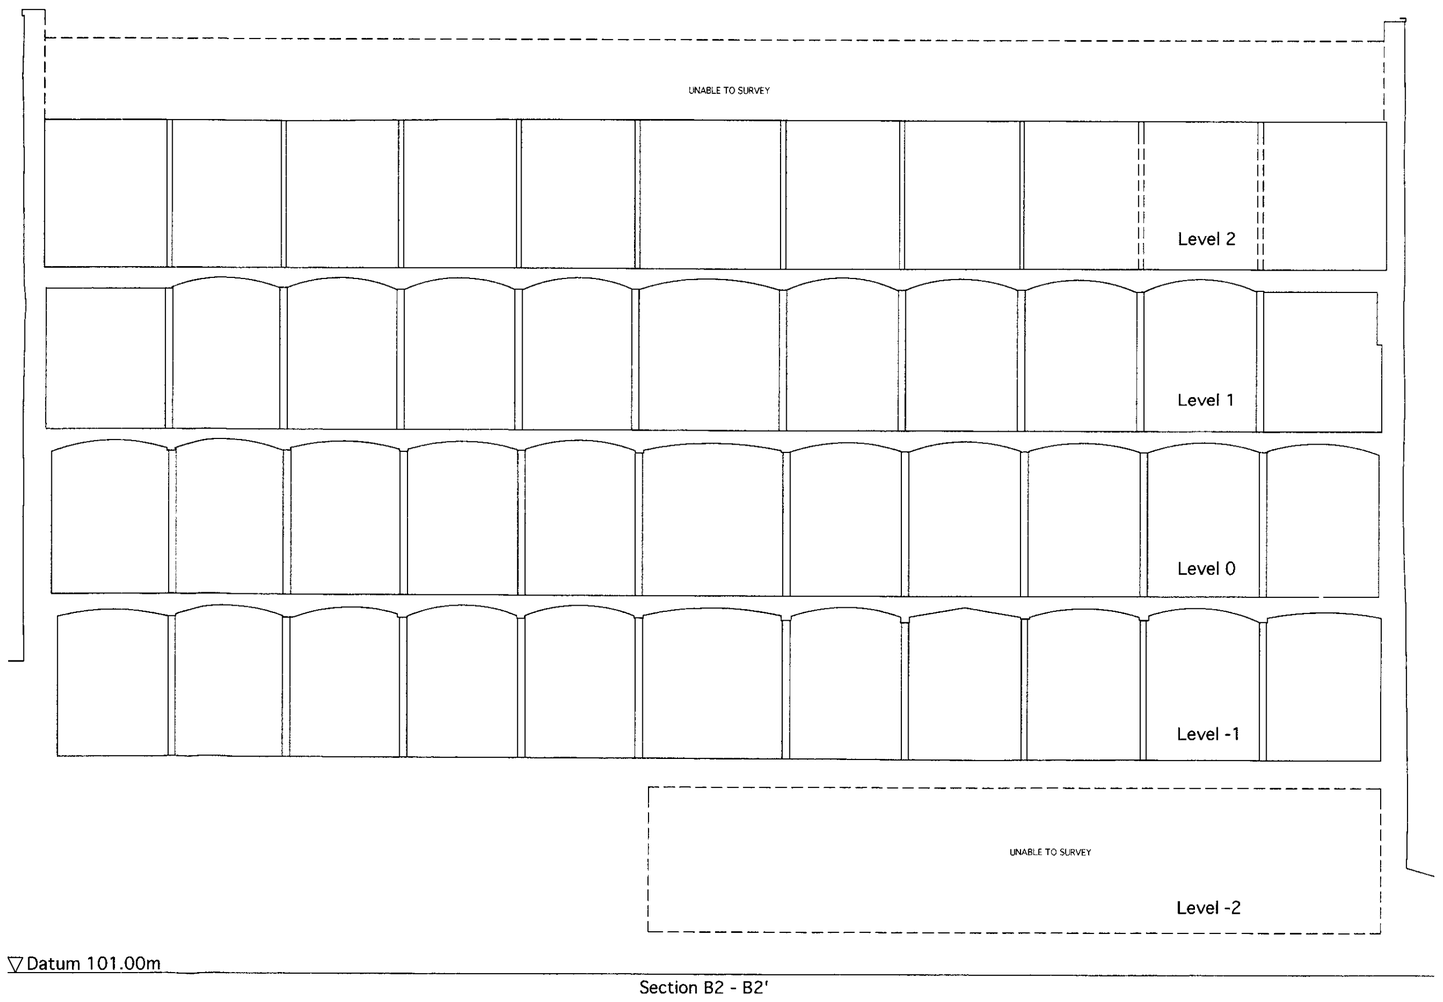

COTTON MILL BUILDING SECTION B2

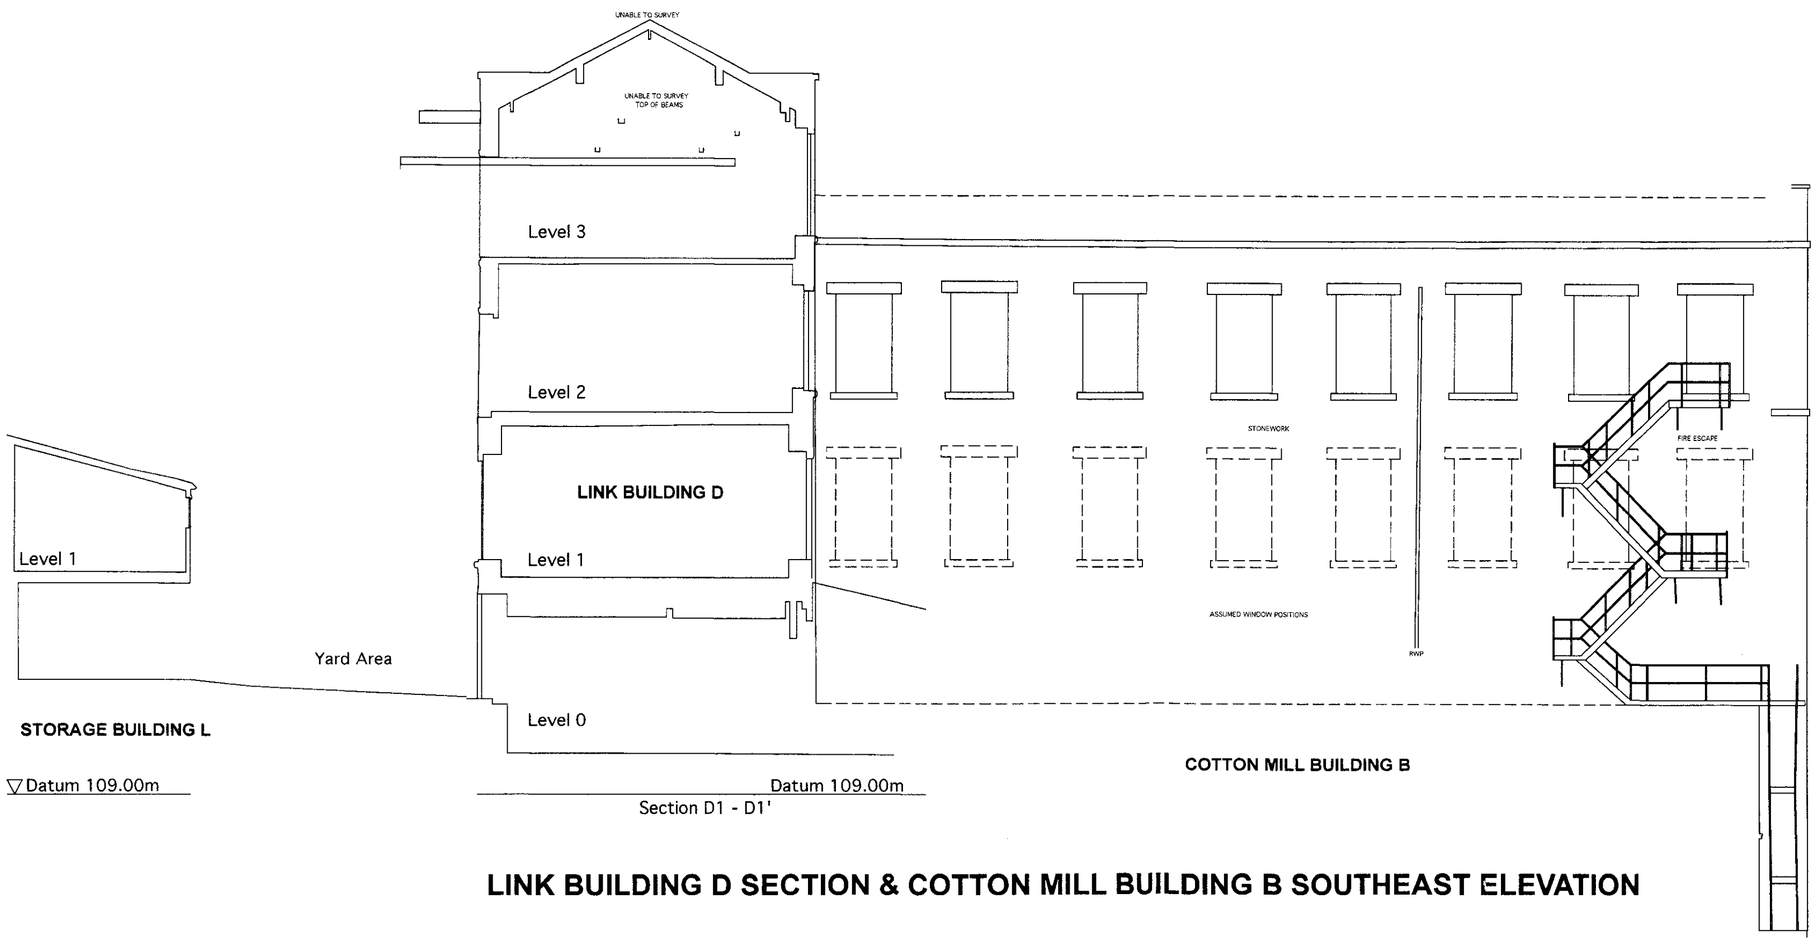

LINK BUILDING D SECTION & COTTON MILL BUILDING B SOUTHEAST ELEVATION

Scheme
Torr Vale Mill
Torr Vale Road
New Mills
Derbyshire

Title
Buildings B & D - Existing Elevations/Sections 2

SK23 rev01

BUILDINGS B & D EXISTING ELEVATIONS/SECTIONS 2 1:100@A1