




front elevation to yard and mill access road

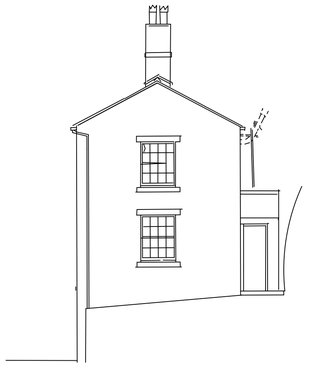


END ELEVATION
HOUSE K

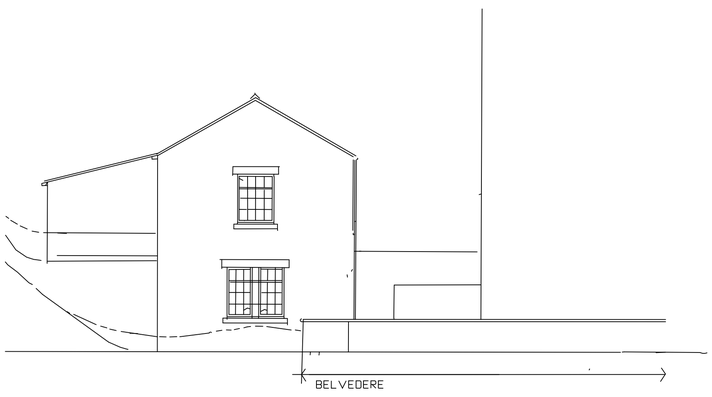


END ELEVATION RIVER GOYT

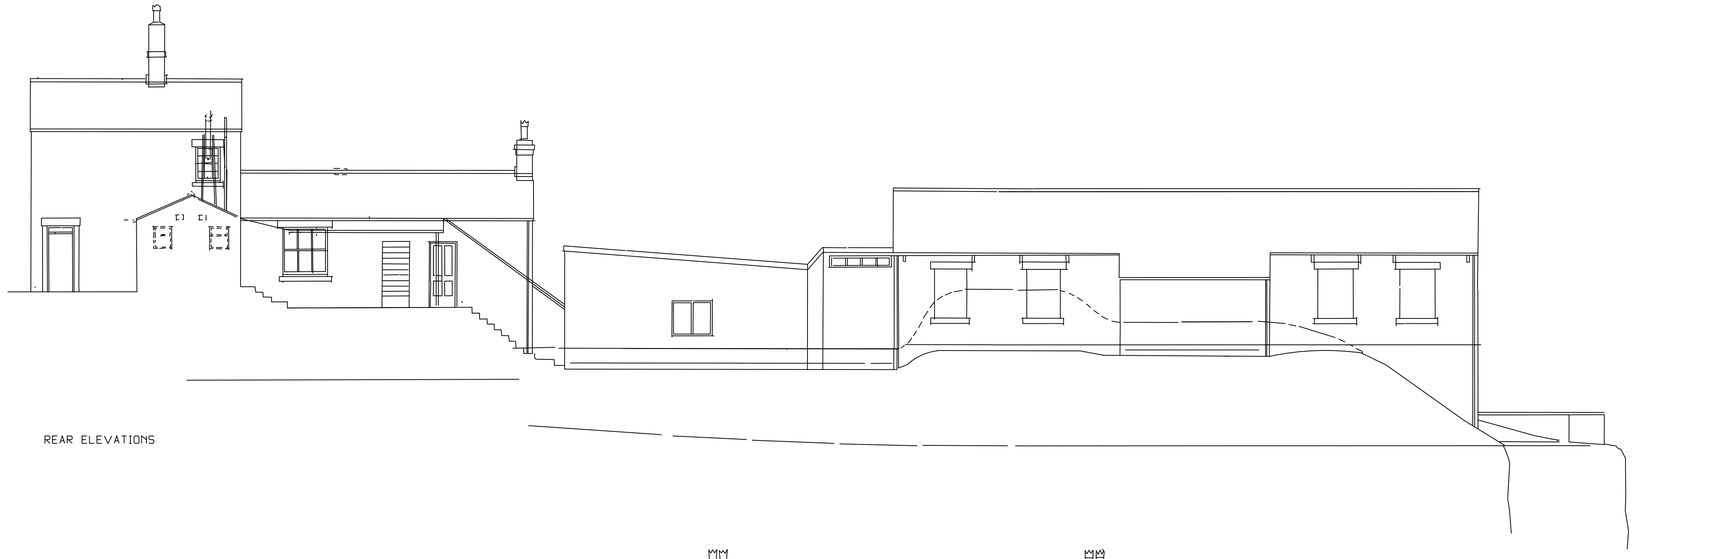

REAR ELEVATIONS

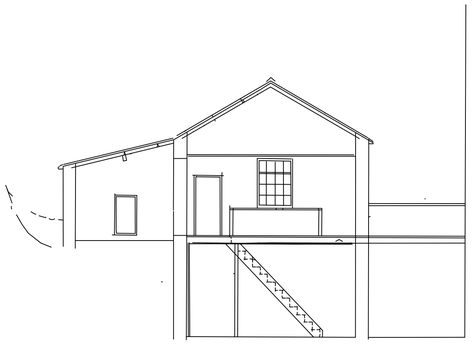

SECTION A-A workshop J

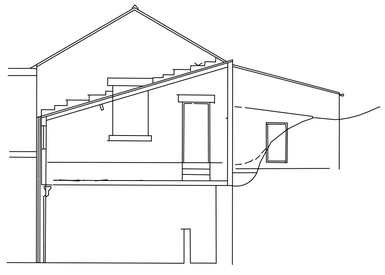


SECTION B-B open store L



SECTION C-C



SECTION D-D office I

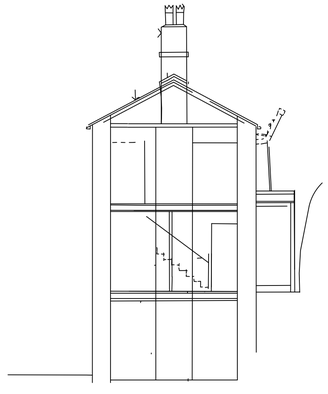

SECTION E-E House K

Elevations & sections as existing Bldgs I, J, K & L Torr Vale Mill

1:100@A1 SEPT2012

DWG NO. SK12 Rev03