
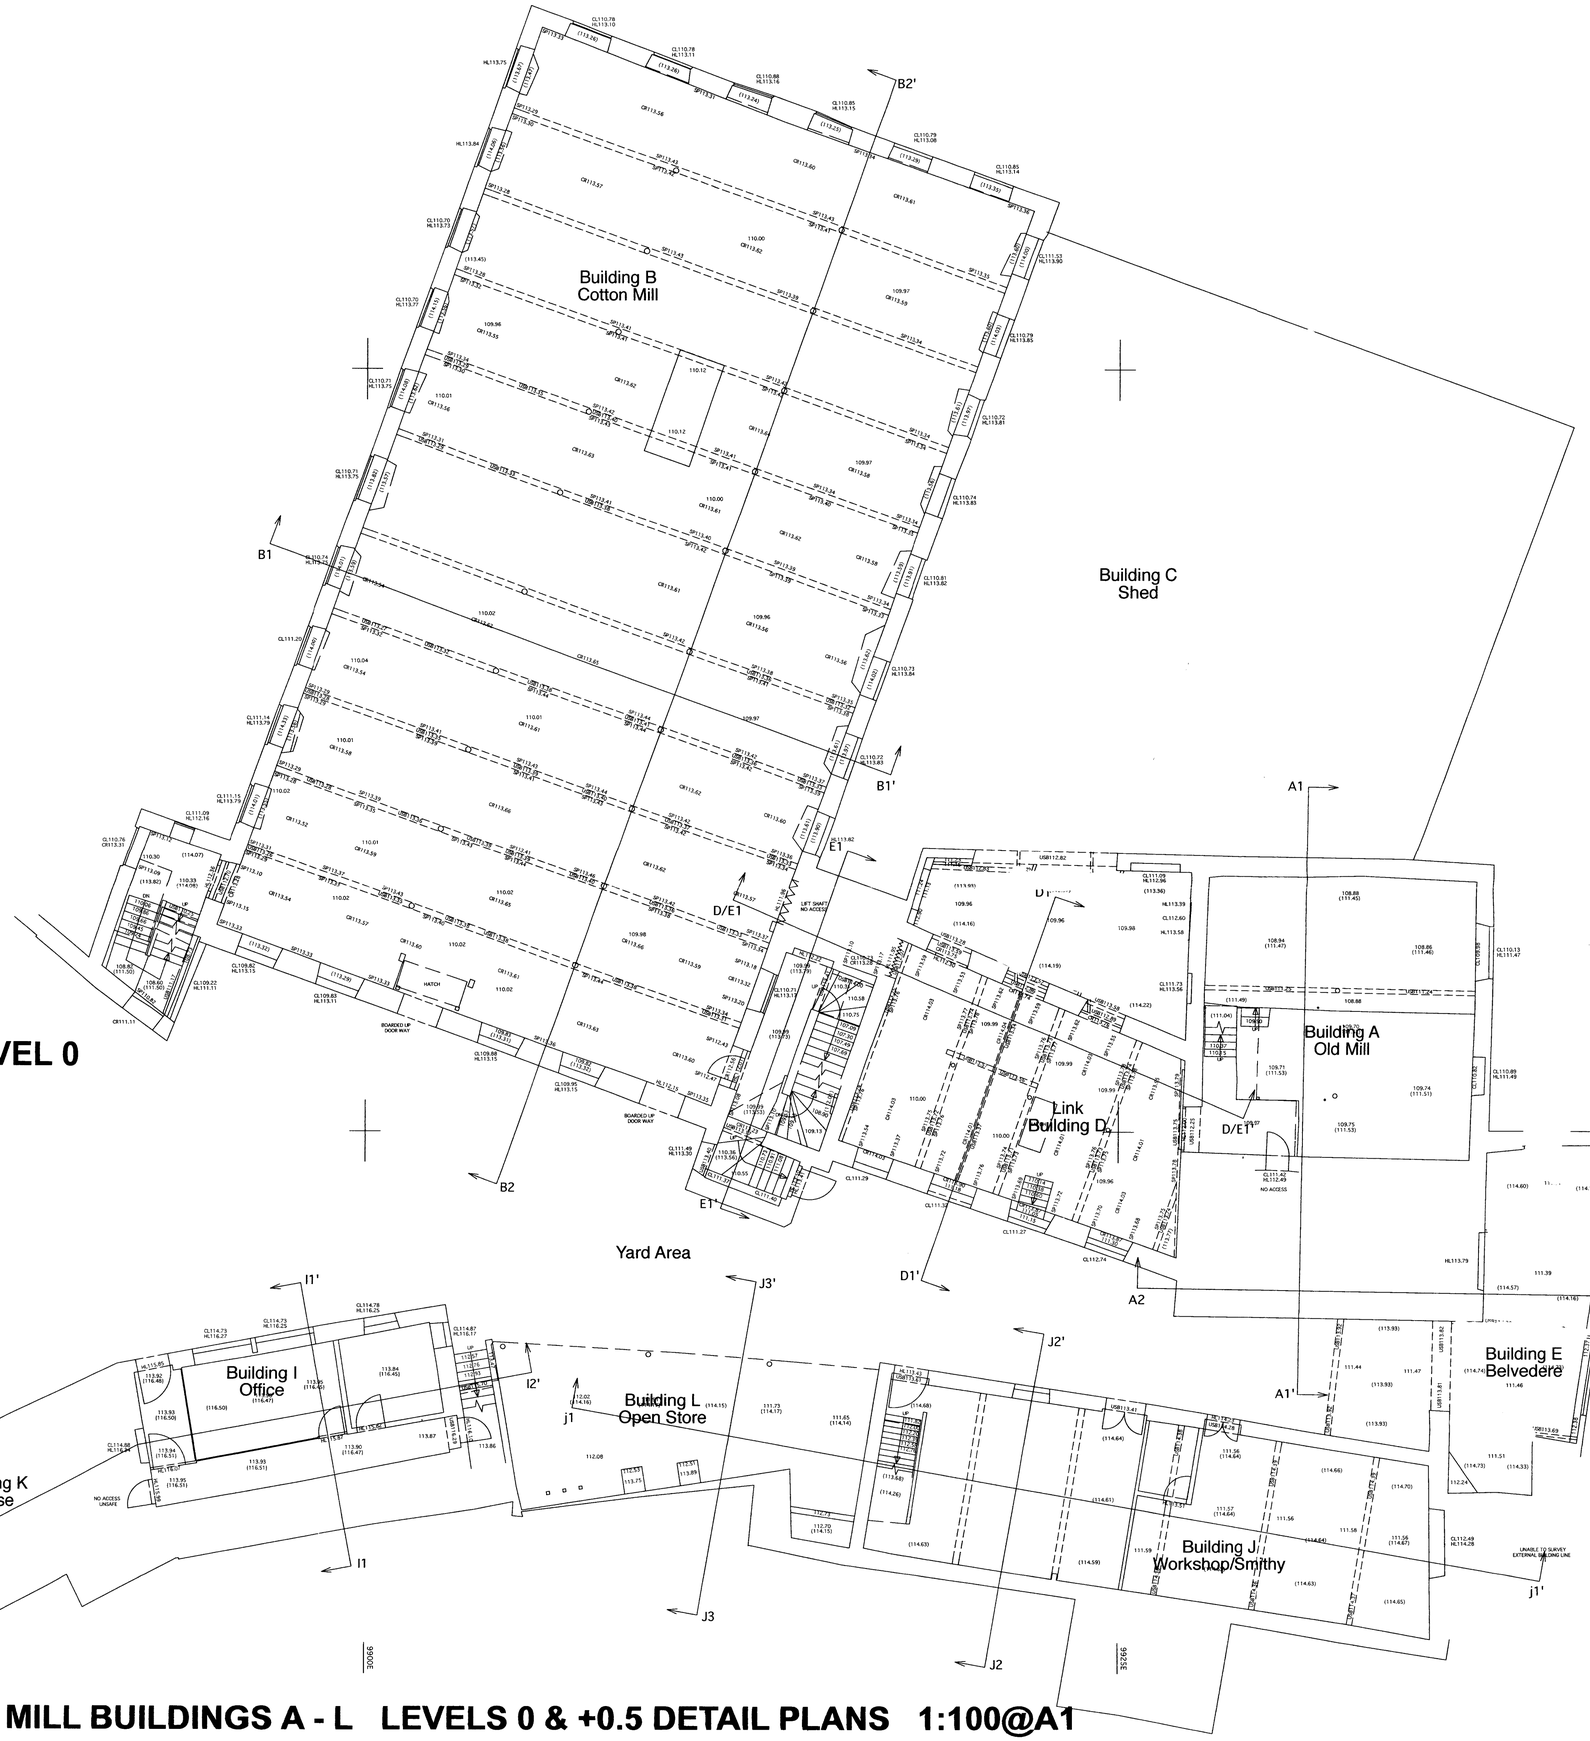



## LEVEL 0

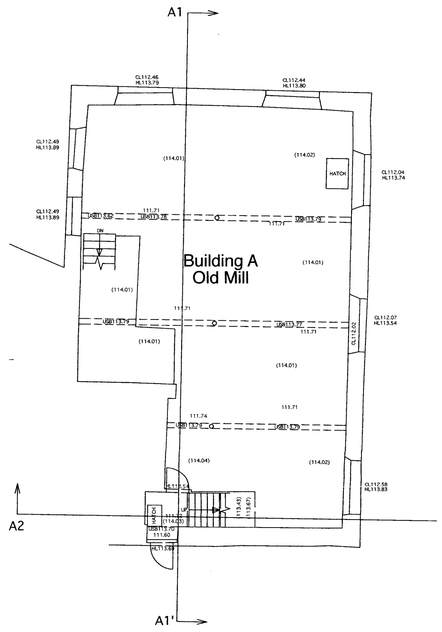


## BUILDING A LEVEL +0.5

Scheme
Torr Vale Mill
Torr Vale Road
New Mills
Derbyshire

Title
Existing Mill Buildings A-L
Levels 0 & +0.5 Detail Plan

SK22 rev01

# EXISTING MILL BUILDINGS A - L LEVELS 0 & +0.5 DETAIL PLANS 1:100@A1