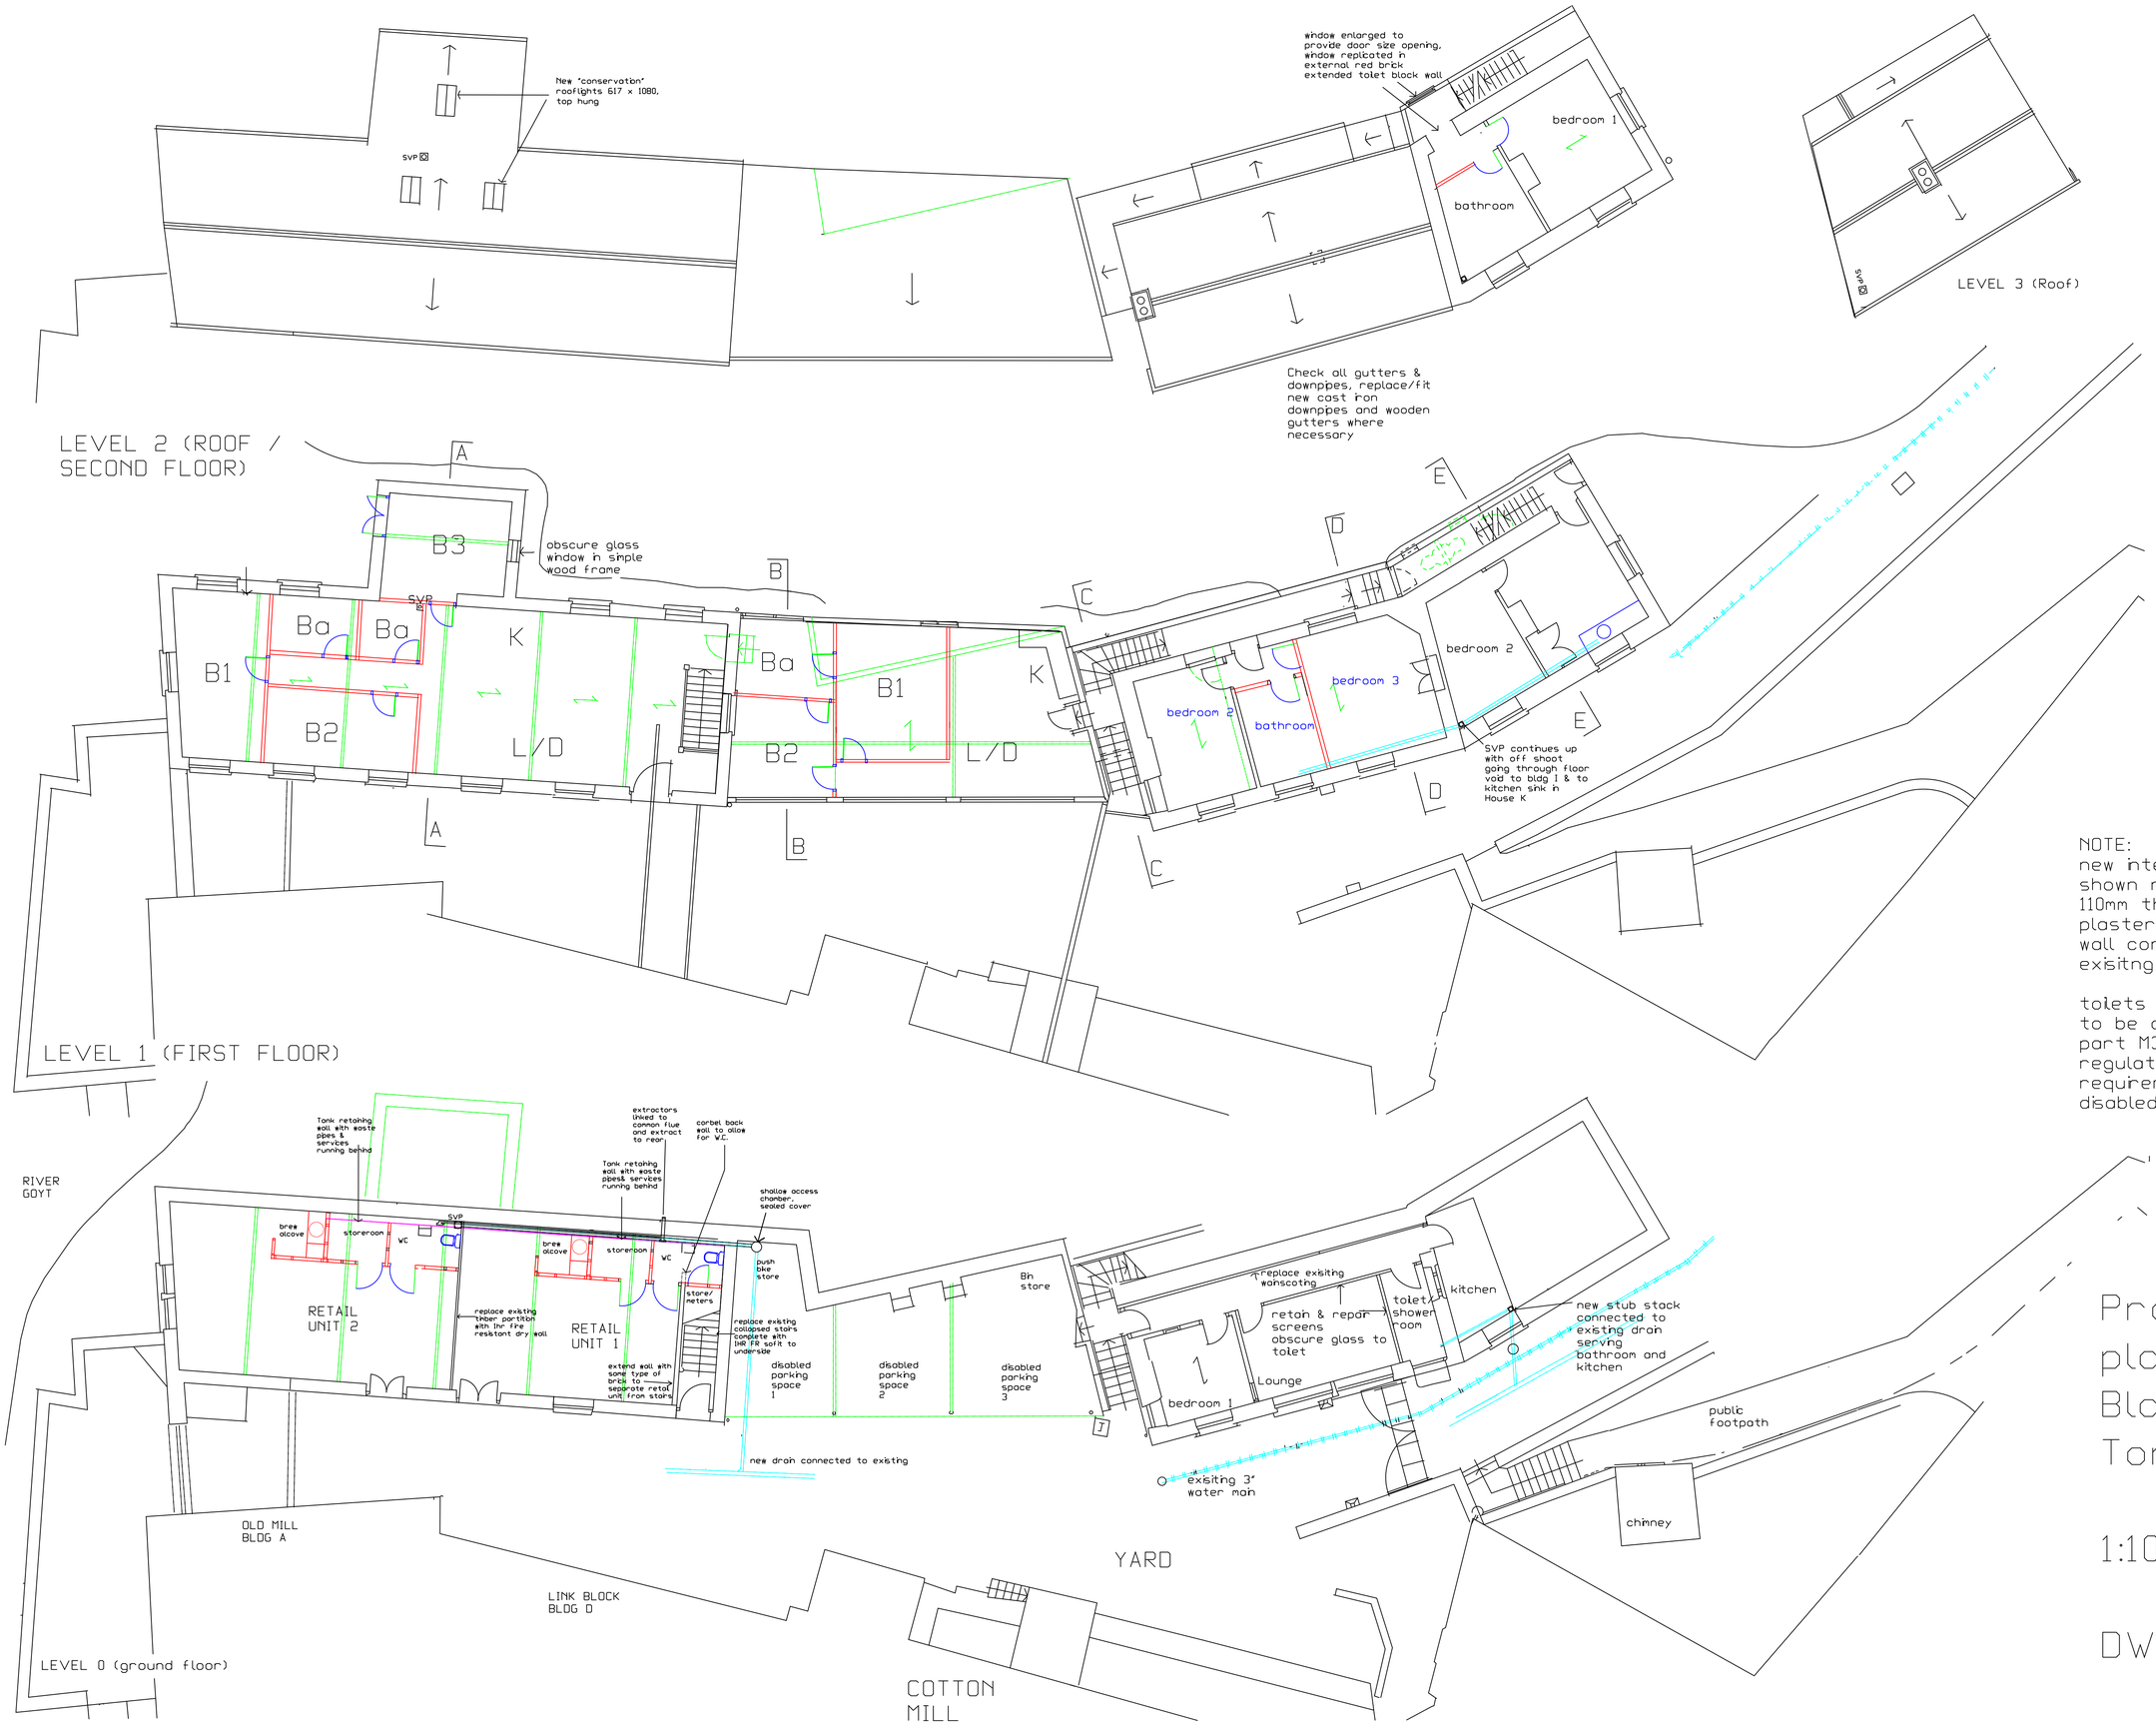

NOTE:
new internal walls shown red to be 110mm thick plasterboard stud wall construction to exisitng ceiling height

toilets in retail units to be compliant with part M3 of building regulations requirement for disabled access

Proposed floor plans
Bldgs I, J, K & L
Torr Vale Mill

1:100@A1 NOV2012

DWG NO. SK07 Rev04